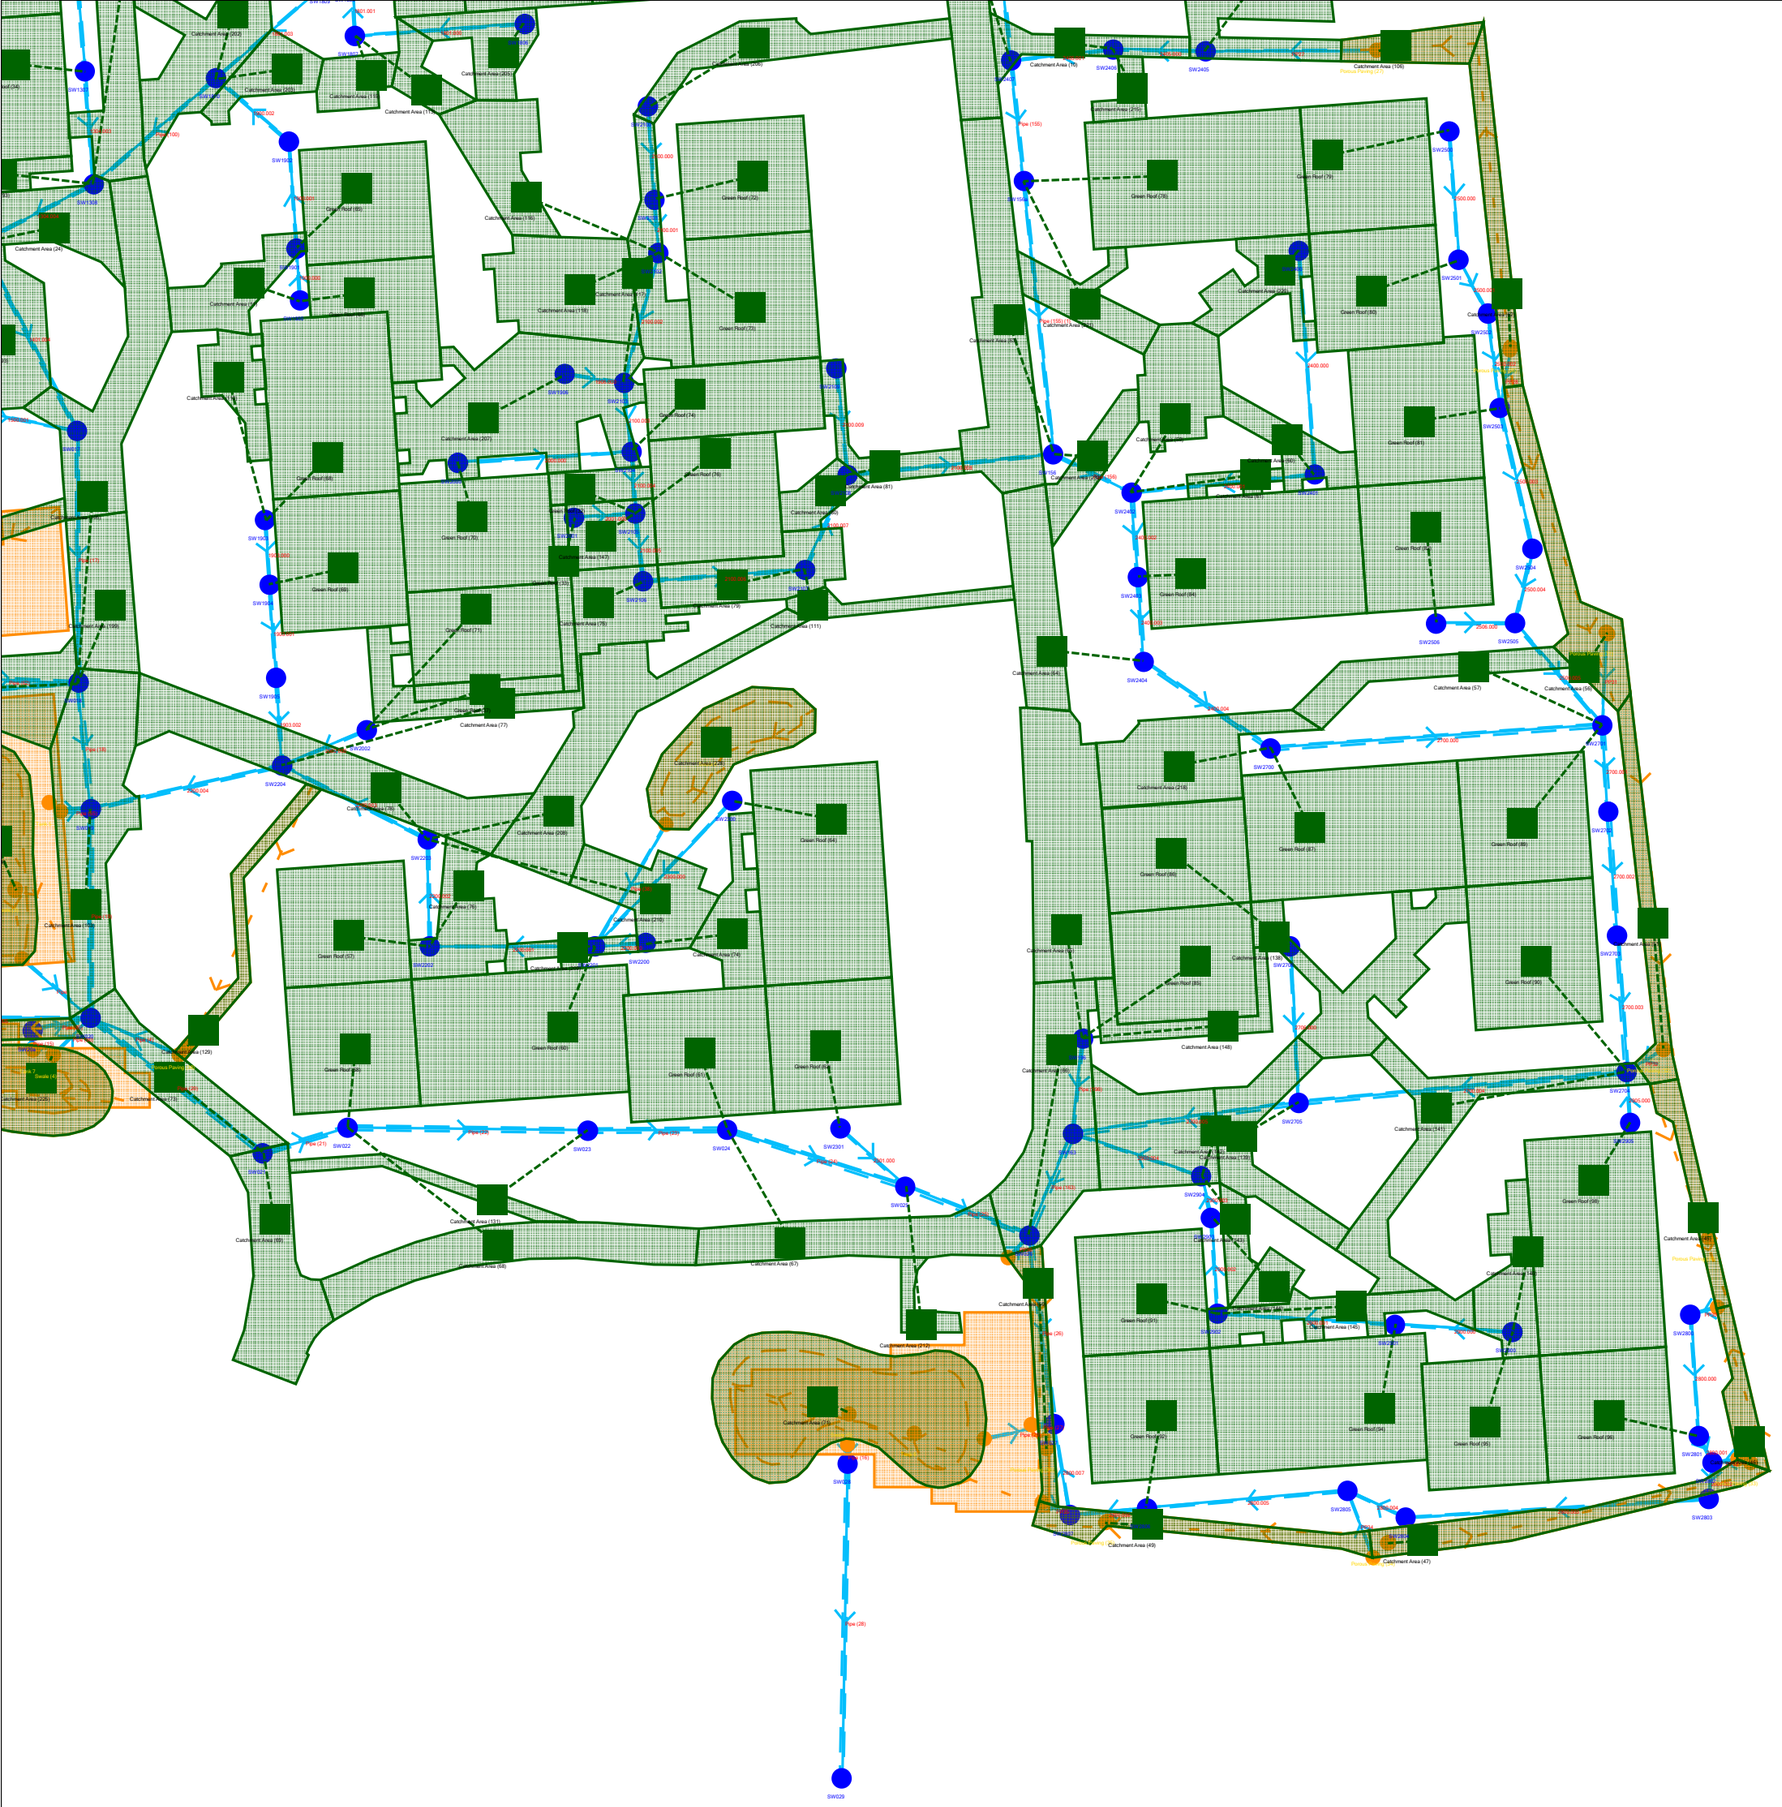

Kennedy Redford

Date: 29/04/2026 00:00:00

Designed by: Nour Rashdan

Checked by: Johnny Hunt

File: SW FEH22.iddx

Plot Scale: 1:600

UoM Residences DBFO

Site Wide Proposed Surface Water Plan

InfoDrainage 2026.2

©2025 Autodesk, Inc. All rights reserved.