
Note: Limited to sites within town terrain and located no higher than 150m above sea level, and min *2km away from all coasts. For other locations refer to structural engineer prior to commencement

RECESSED MORTAR JOINT PROFILES ARE NOT TO BE USED IN ANY CIRCUMSTANCES


* Alternatively - Can be used on sites within country terrain and located 100m above sea level and min 2km away from east and south coasts and minimum 100 km from west coast

PLEASE READ IN CONJUNCTION WITH DWG SD/5100

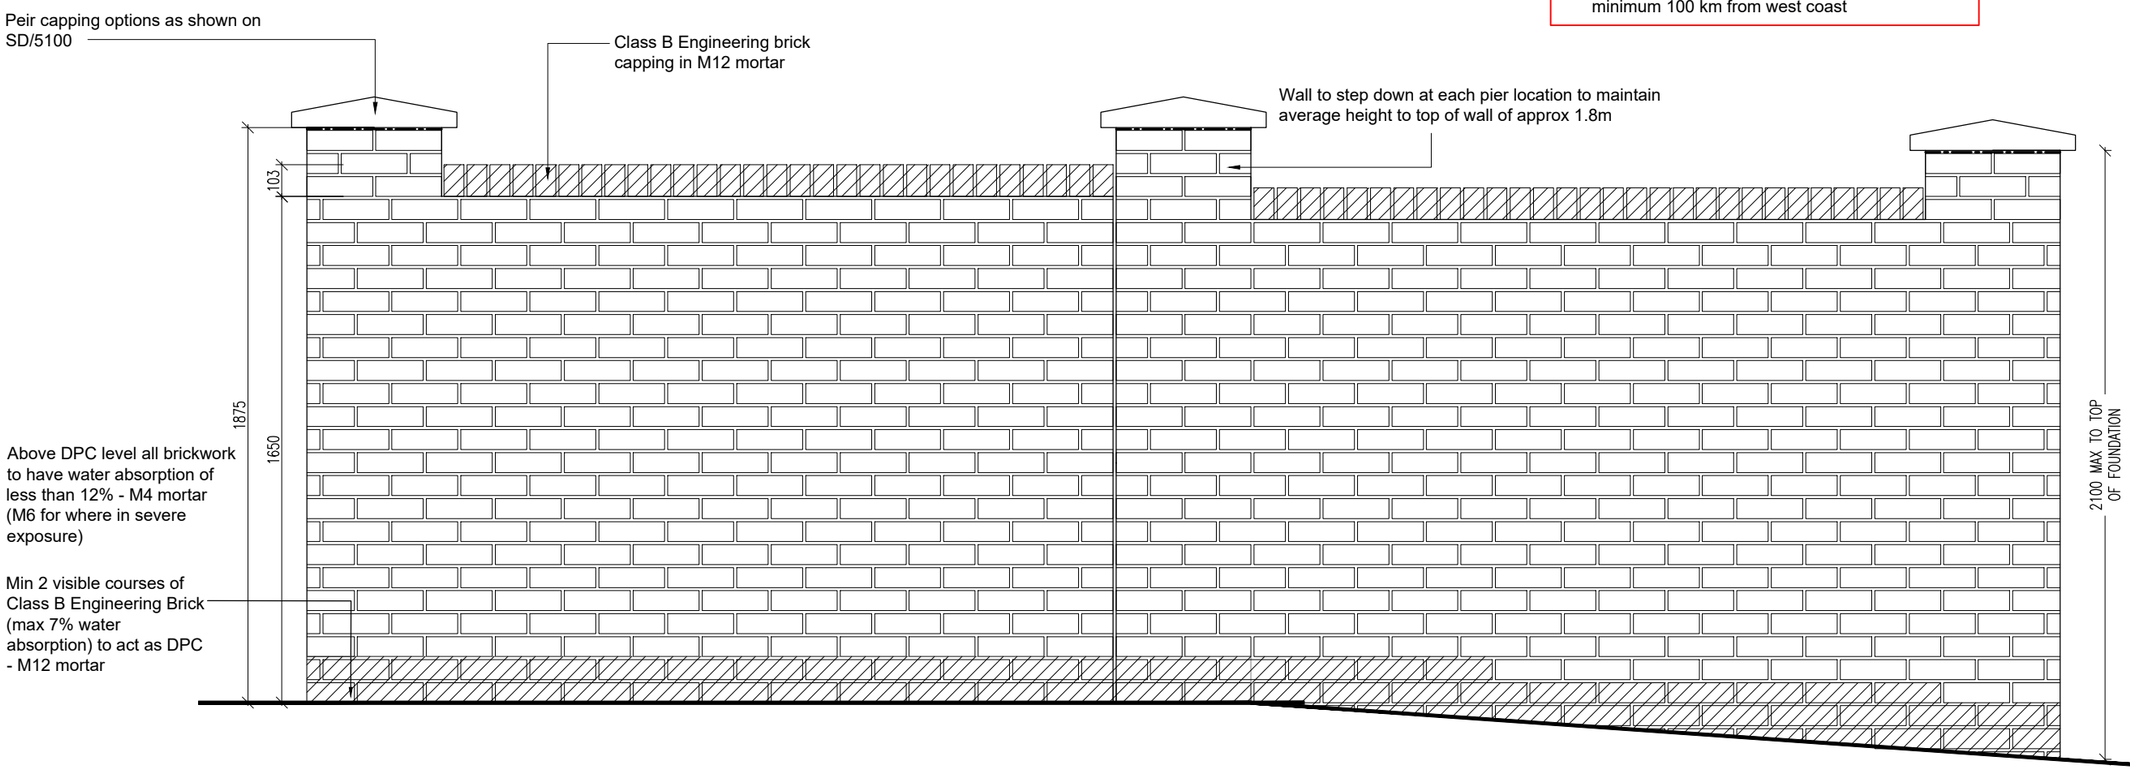

1.8m Brick Panel & Brick Pier

(1:20)

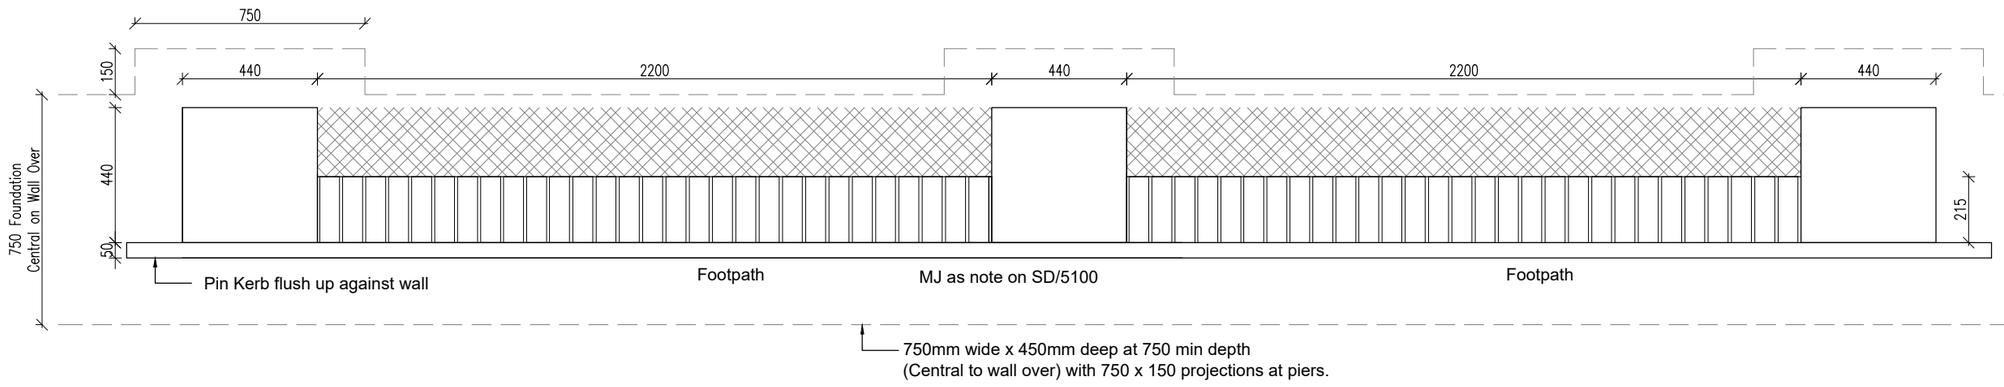

Plan

(1:20)

Rev	Details	Date	By	Chk

DATE	13.02.2020	DRAWN	BH
SCALE	1:20 @ A3	CHK	H51

STANDARD DETAILS
5000 SERIES

1.8m Wall
Brick Pier with Brick Panel

Dwg No	SD/5102	Rev
		--

Keepmoat, The Waterfront, Lakeside Boulevard, Doncaster, DN4 5PL.
Tel: 01302 347605 www.keepmoat.com
Keepmoat® Homes