

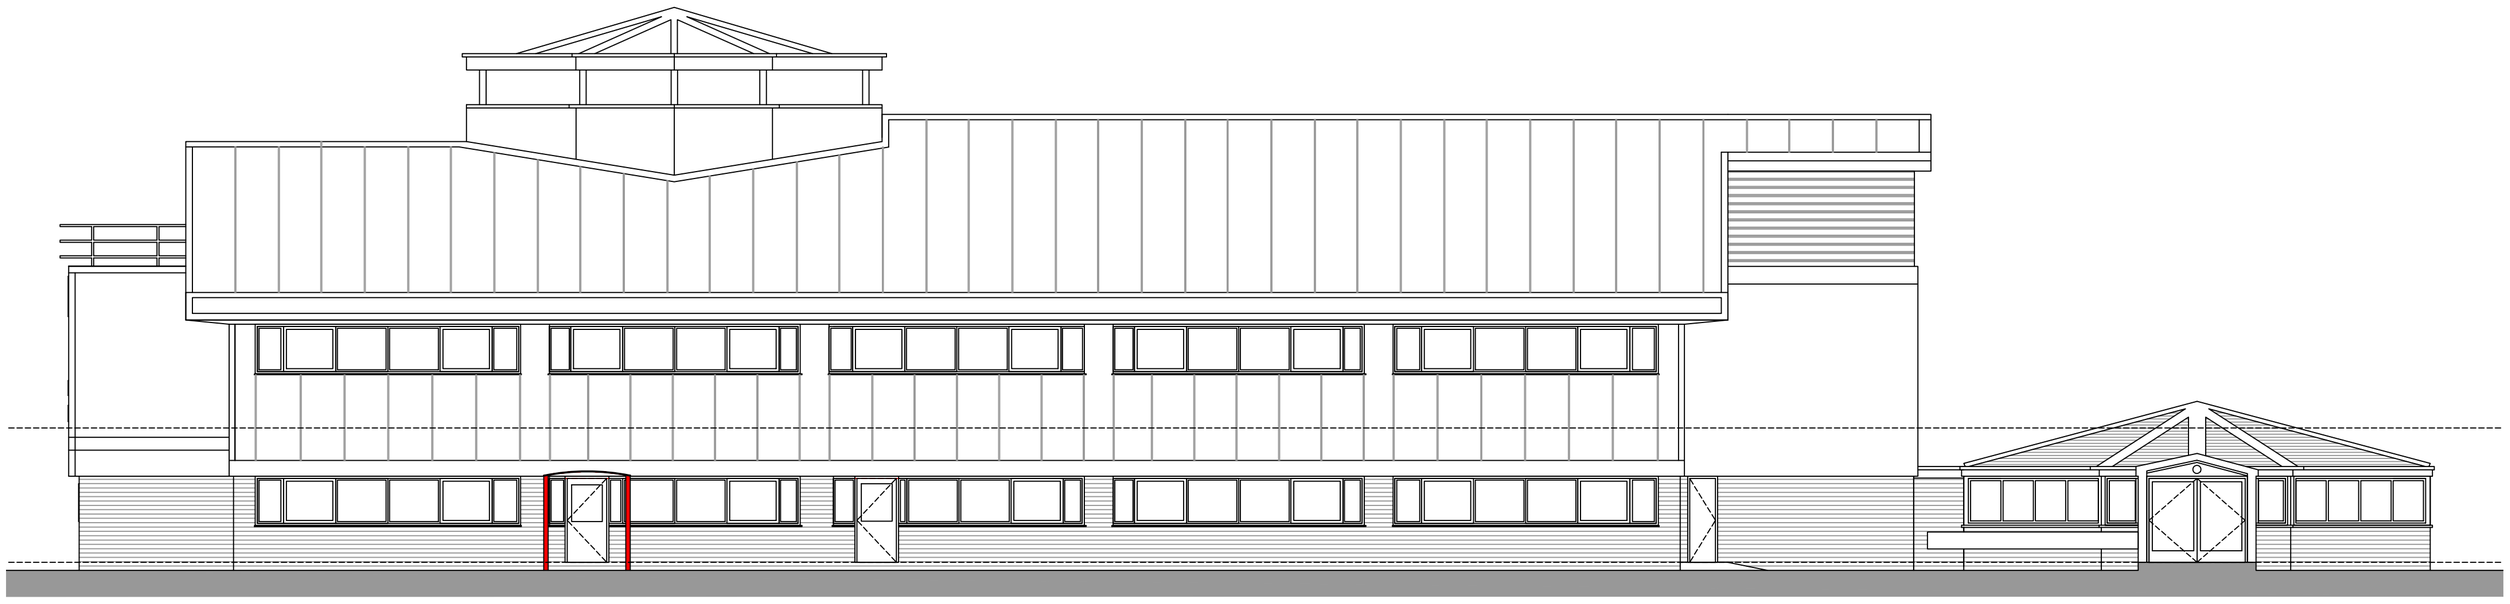


SIDE (SOUTH) ELEVATION

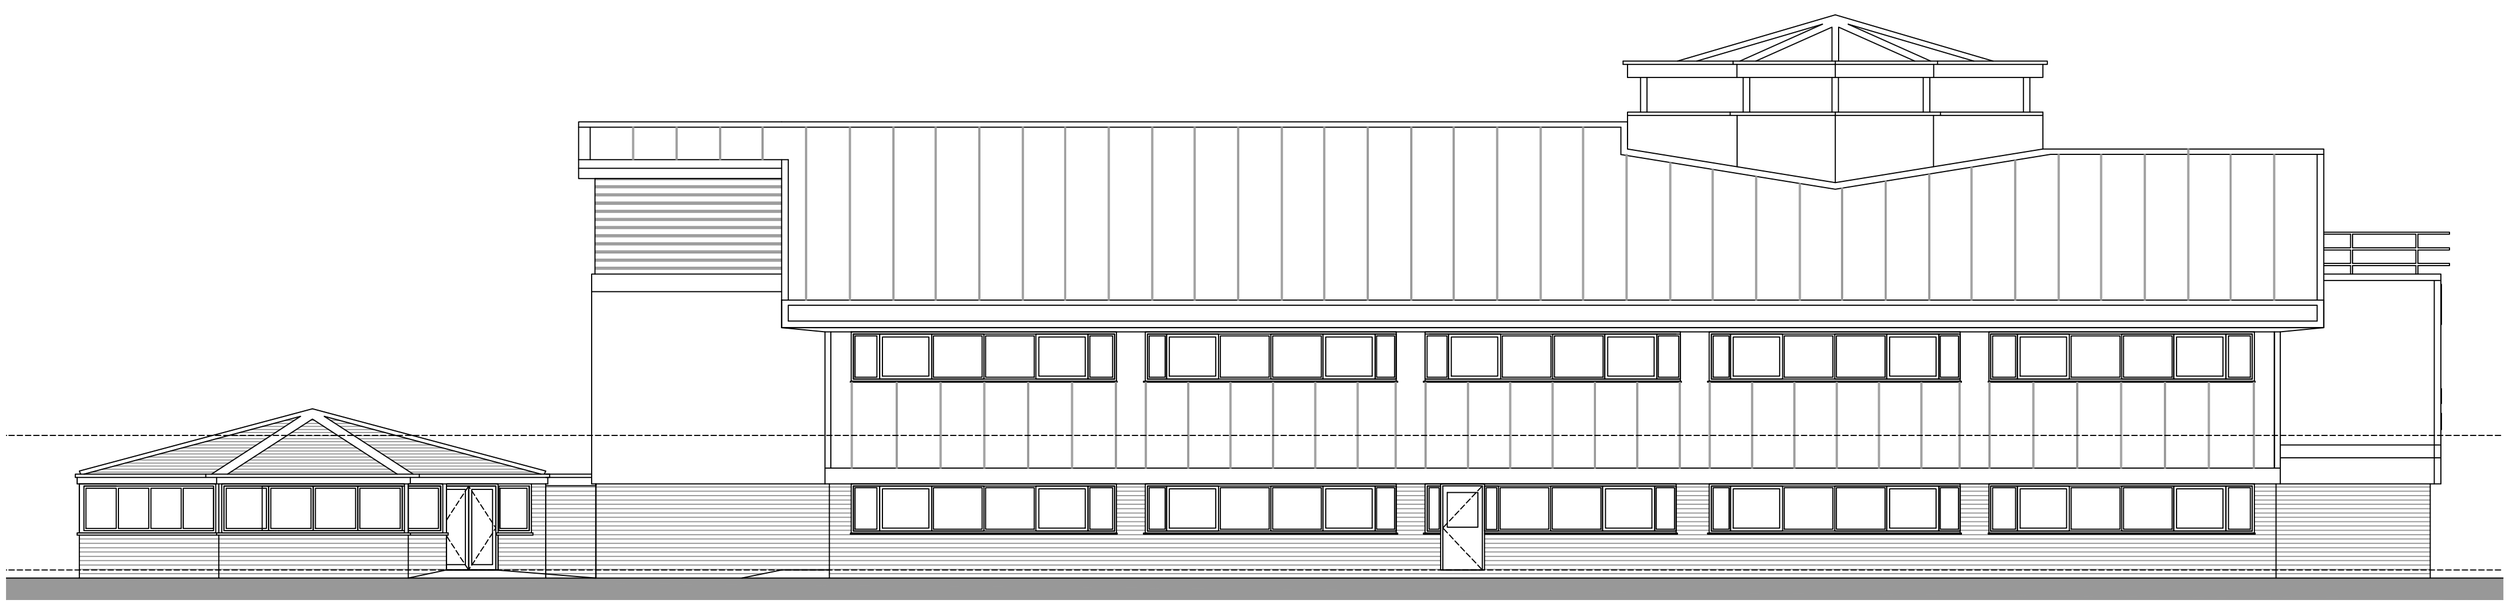

SIDE (NORTH) ELEVATION

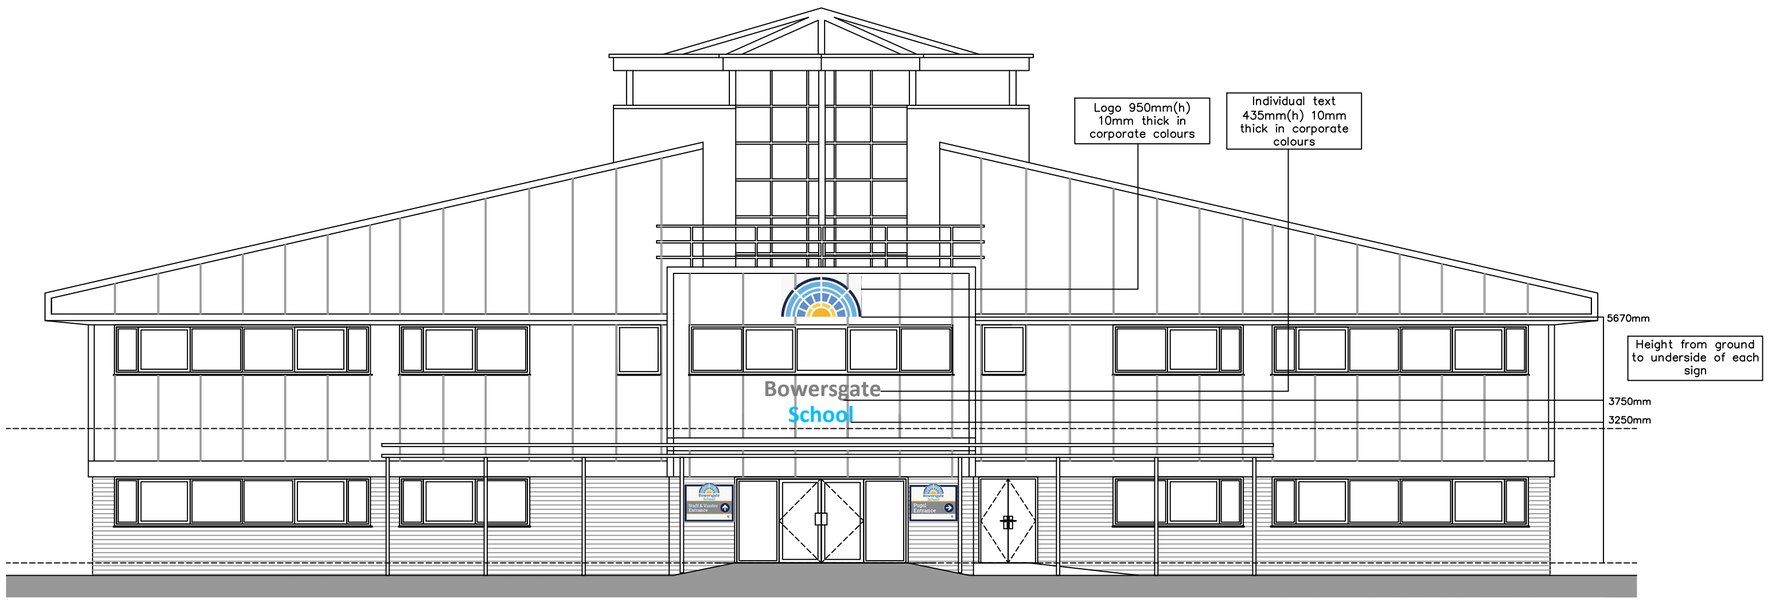

FRONT (WEST) ELEVATION

0 1m 2m 5m 10m

SCALE 1:100

Witherslack Group

Details:	
Witherslack Group Ltd	
Site Address:	
Bowersgate School Floats Road Wythenshawe Manchester M23 9PL	
Drawing Title:	
Proposed Elevations - Signage	
DRAWN:	**SCALE:**
WGL	1:100 @ A1