



SIDE (SOUTH) ELEVATION

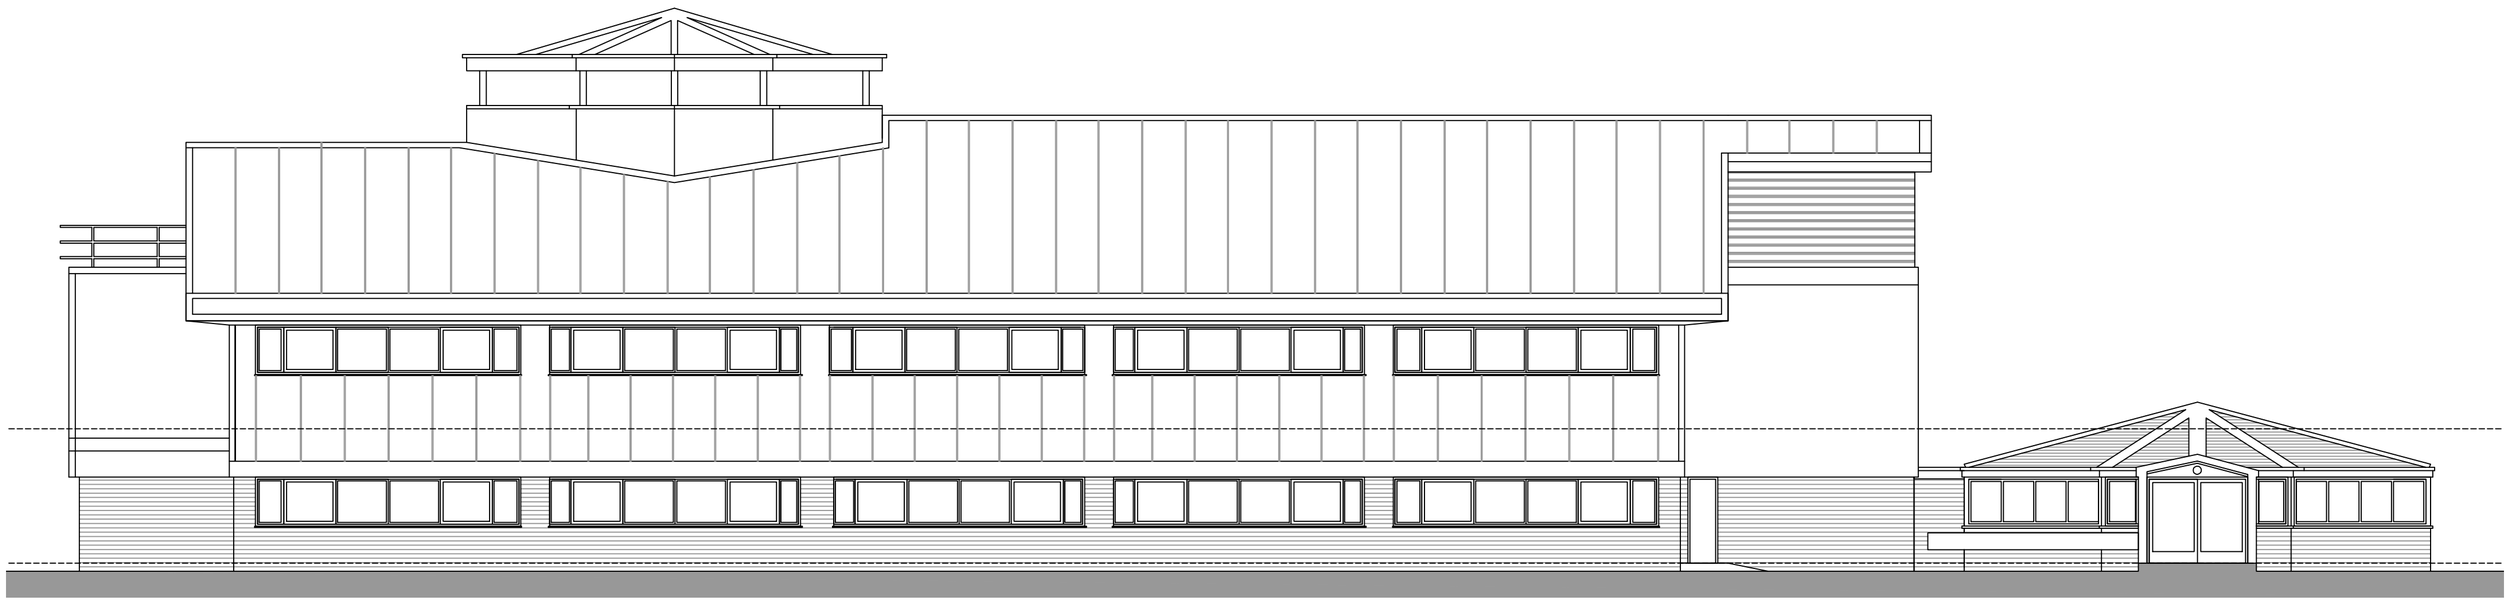

SIDE (NORTH) ELEVATION

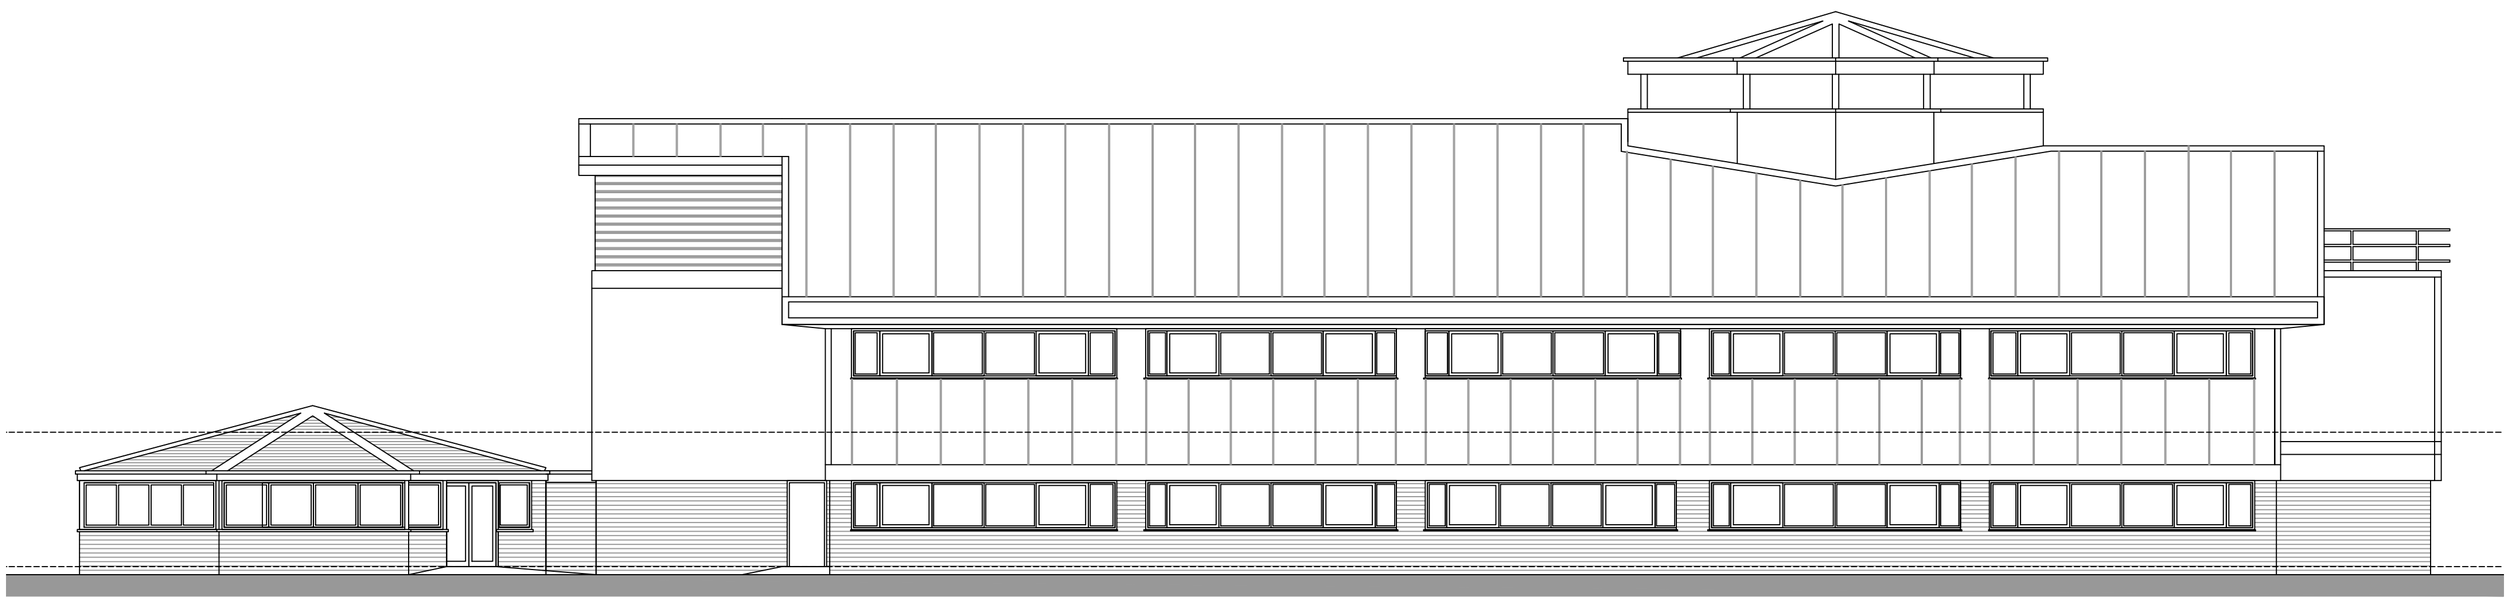

FRONT (WEST) ELEVATION

0 1m 2m 5m 10m

SCALE 1:100

Witherslack Group

Details:
Witherslack Group Ltd
Site Address:
Bowersgate School Floats Road Wythenshawe Manchester M23 9PL
Drawing Title:
Existing Elevations - Signage
DRAWN: / **SCALE:**
WGL / 1:100 @ A1