
16 Chapel Rd, Northenden, Wythenshawe, Manchester M22 4JW

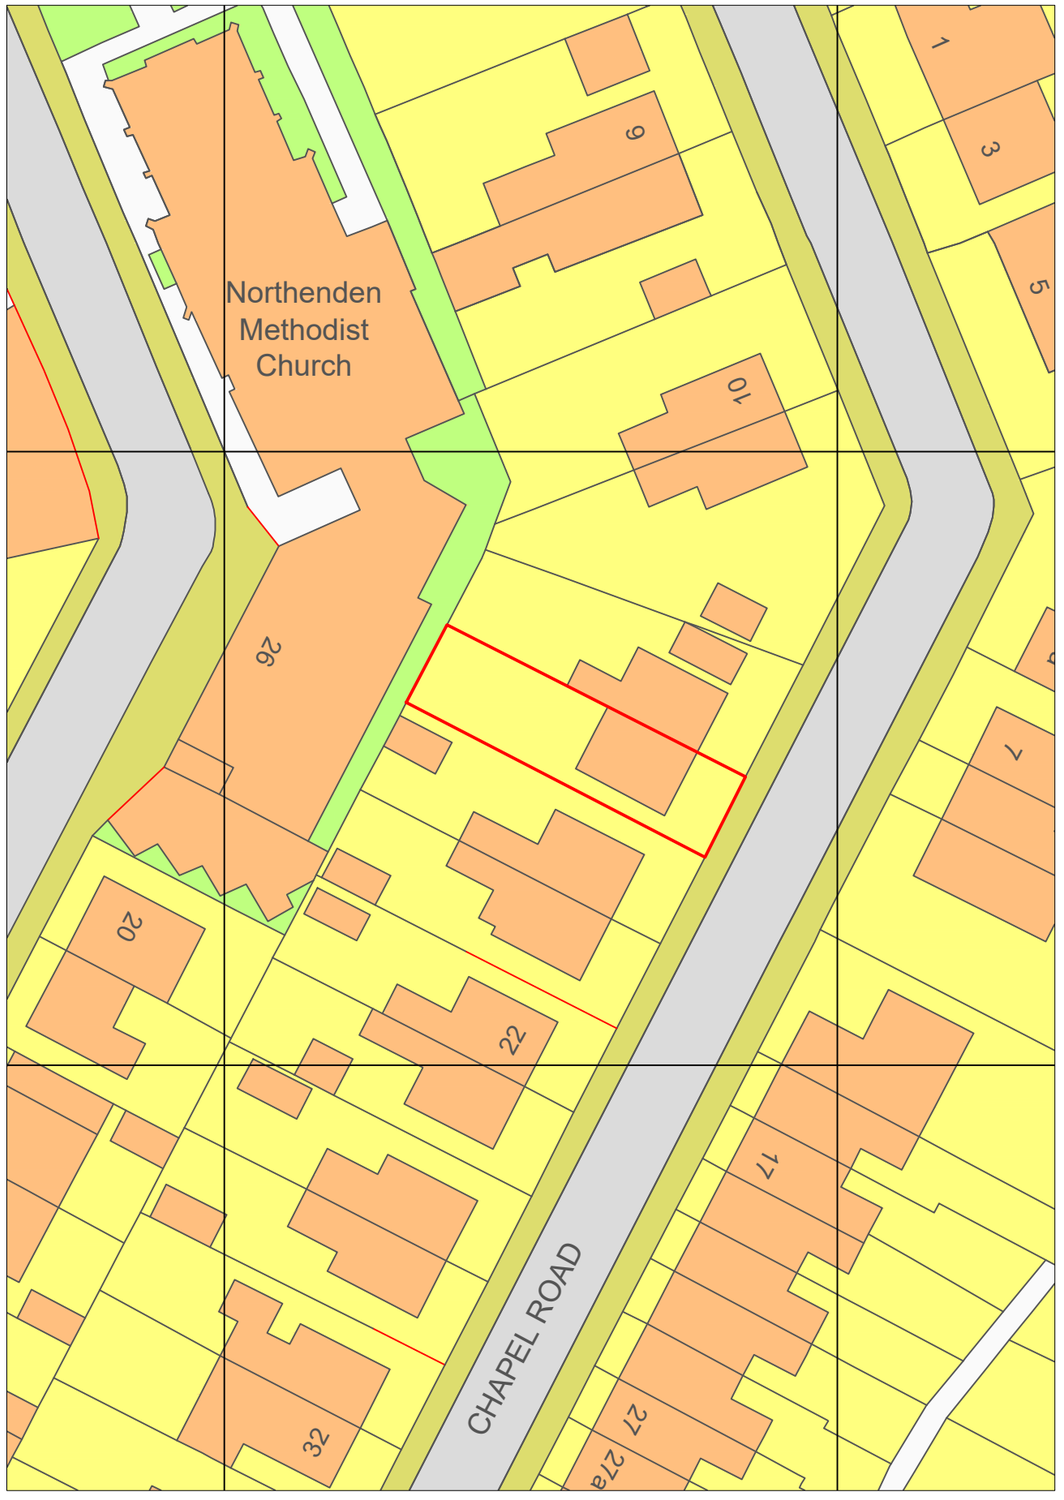

Produced on 17 June 2026 from the Ordnance Survey National Geographic Database and incorporating surveyed revision available at this date.
This map shows the area bounded by 382760 389883,382902 389883,382902 390025,382760 390025,382760 389883
Crown copyright and database rights 2026 OS 100054135. Supplied by copla ltd trading as UKPlanningMaps.com a licensed Ordnance Survey partner (OS 100054135).
Data licence expires 17 June 2027. Unique plan reference: v2g//1434447/1920597

10 0 10 20 30 40 50

Location Plan
1:1250



Site Block Plan
1:500

10 5 0 5 10 15 20 25 30

ALPHAN
PLANNING & DESIGN

T / 07523 903 906 E / info@alphandesign.co.uk
W / www.alphandesign.co.uk

N

All dimensions to be checked on site. Do not scale from this drawing. Contractor to familiarize themselves with existing site conditions prior to commencing work. This drawing is to be read in conjunction with specifications & consultants drawings. Dimensions to be field verified prior to work commencing, any discrepancies are to be reported to the drawing author. All work is to be carried out in accordance with applicable codes and UK Building Standards.

Rev	Description	Date

Client
Yuri

Address
16 Chapel Rd, Northenden, Wythenshawe, Manchester M22 4JW

Title
Location Plan & Block Plan

Dwg Ref.	PP - 16CHRDM22 - P1		
Scale	VAR@A3	Date	17/06/26