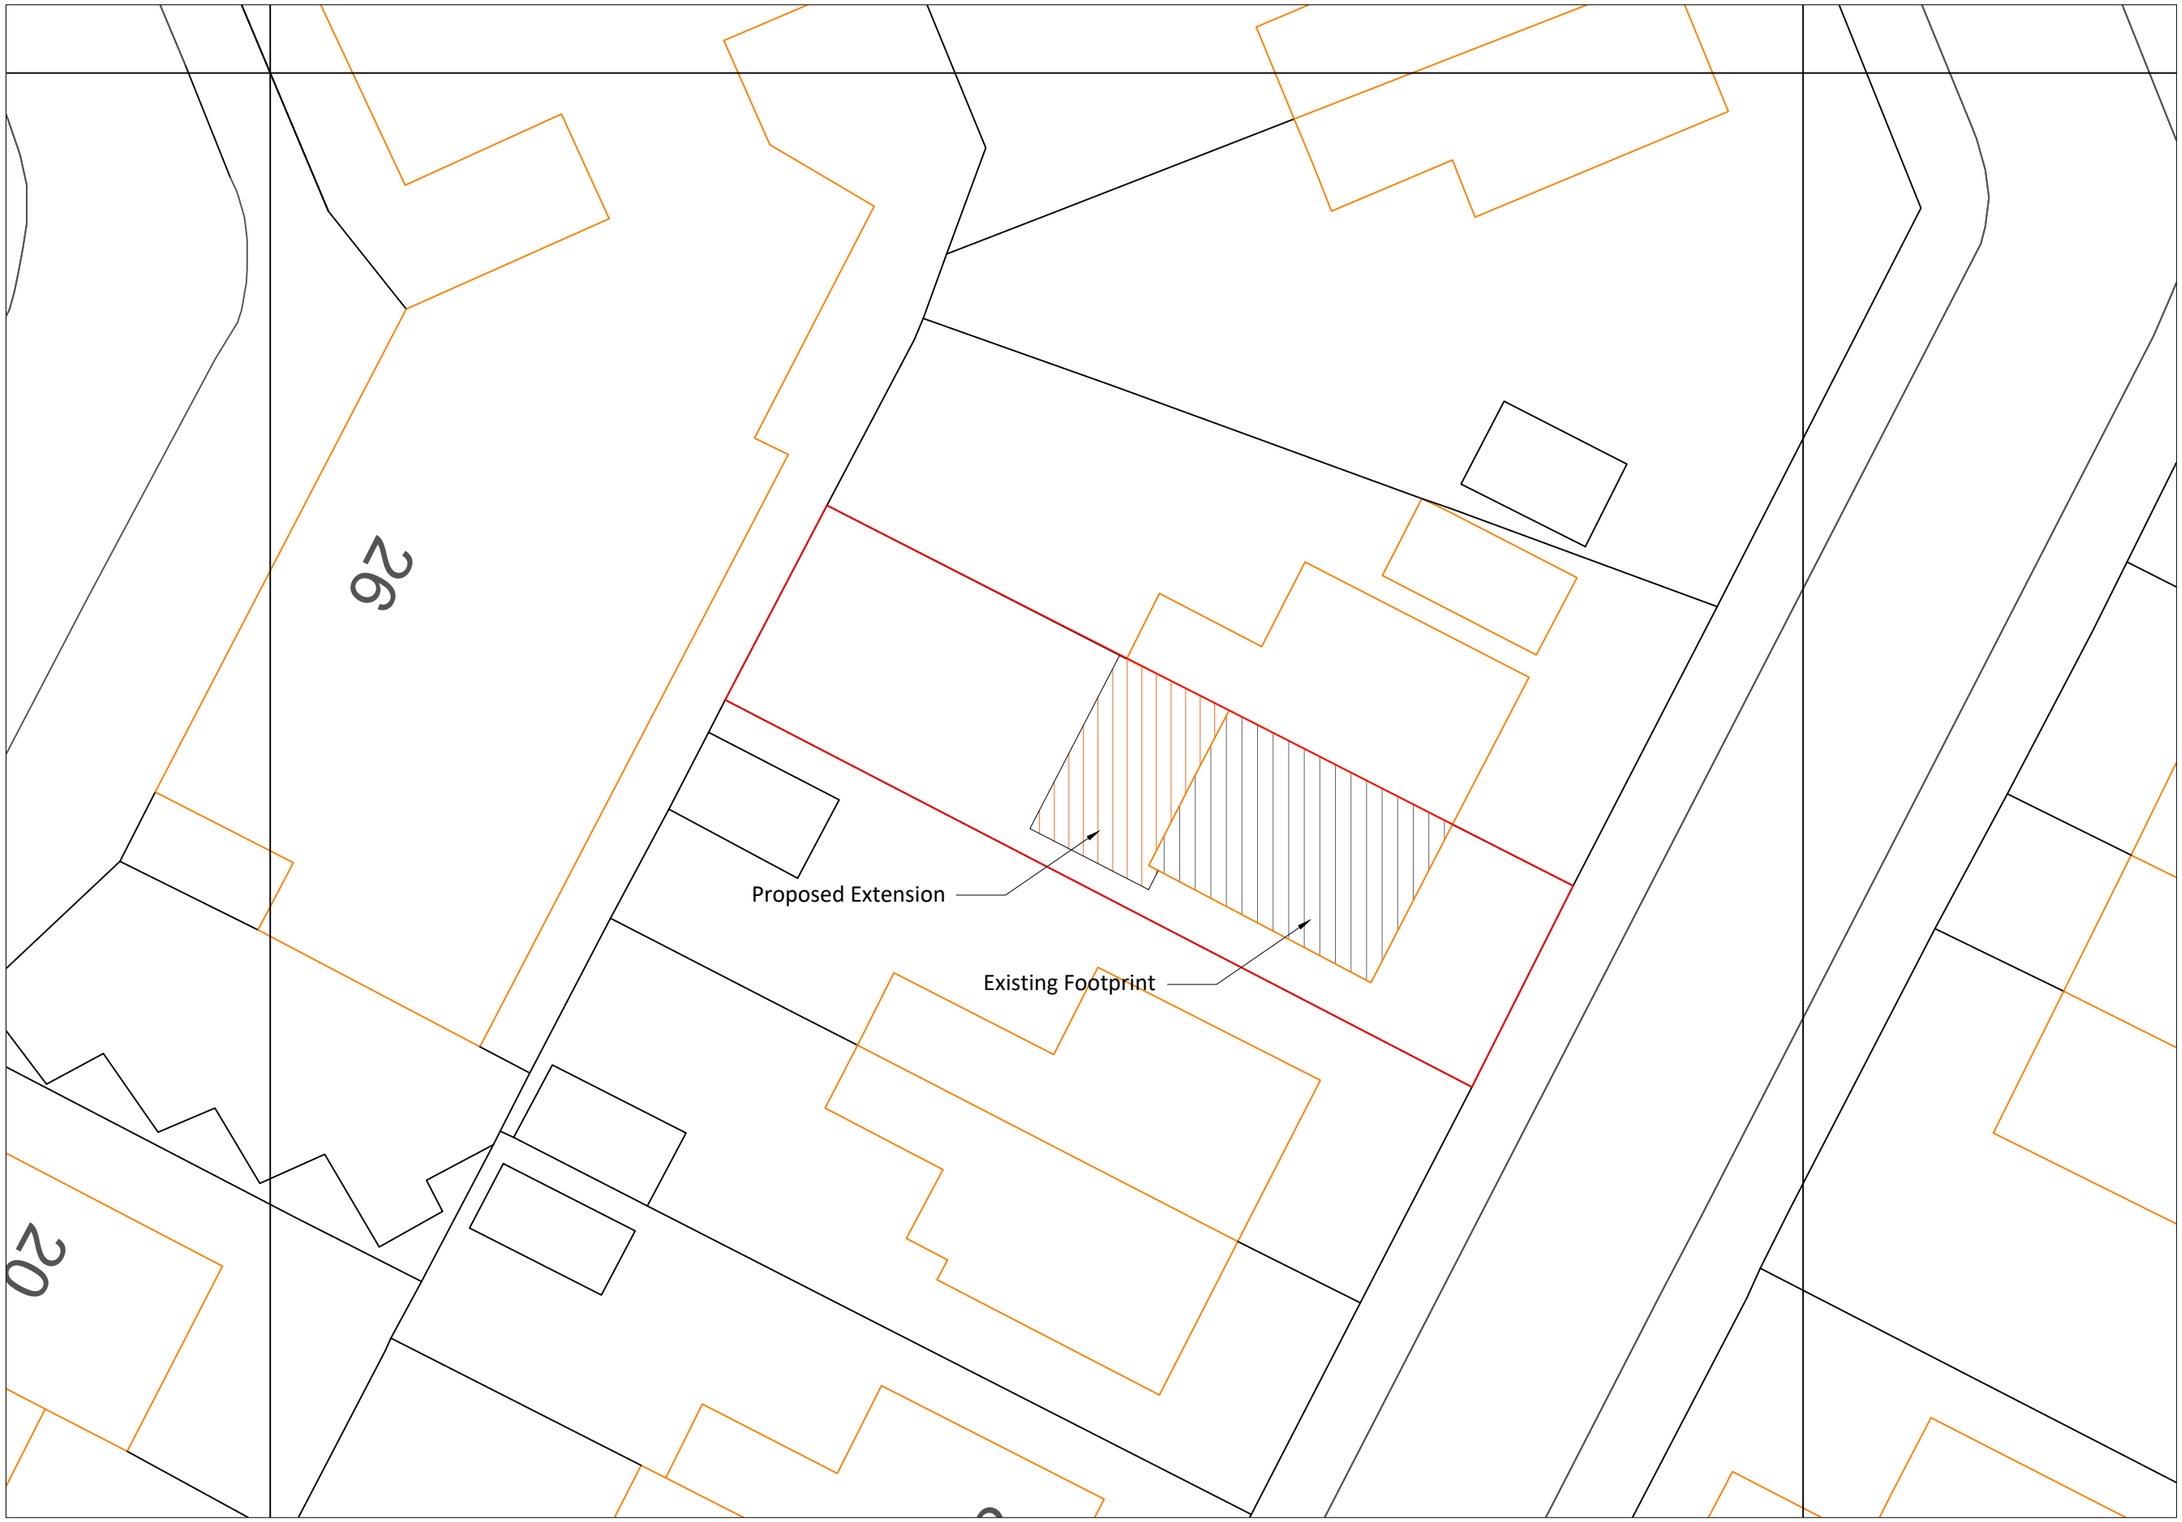


Site Block Plan
1:200

ALPHAN
PLANNING & DESIGN

T / 07523 903 906 E / info@alphandesign.co.uk
W / www.alphandesign.co.uk

N

All dimensions to be checked on site. Do not scale from this drawing. Contractor to familiarize themselves with existing site conditions prior to commencing work. This drawing is to be read in conjunction with specifications & consultants drawings. Dimensions to be field verified prior to work commencing, any discrepancies are to be reported to the drawing author. All work is to be carried out in accordance with applicable codes and UK Building Standards.

Rev	Description	Date

Client

Yuri

Address

16 Chapel Rd, Northenden,
Wythenshawe,
Manchester M22 4JW

Title

Proposed Site Plan

Dwg Ref.	PP - 16CHRDM22 - P4		
Scale	1:200@A3	Date	20/06/26