

COPYRIGHT © THE CONTENTS OF THIS DRAWING MAY NOT BE REPRODUCED IN WHOLE OR IN PART WITHOUT THE WRITTEN PERMISSION OF BUILD WARRANTY TECHNICAL SERVICES LTD.

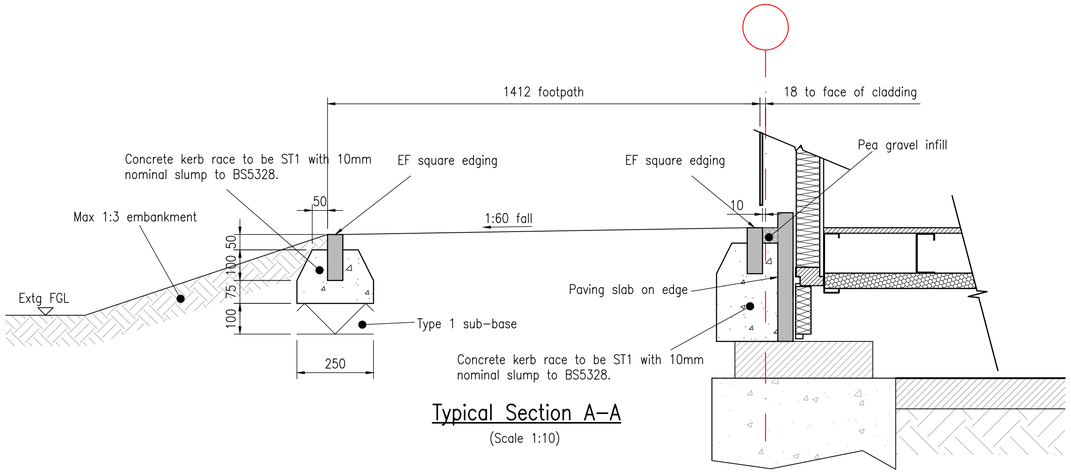

Typical Section A–A

(Scale 1:10)

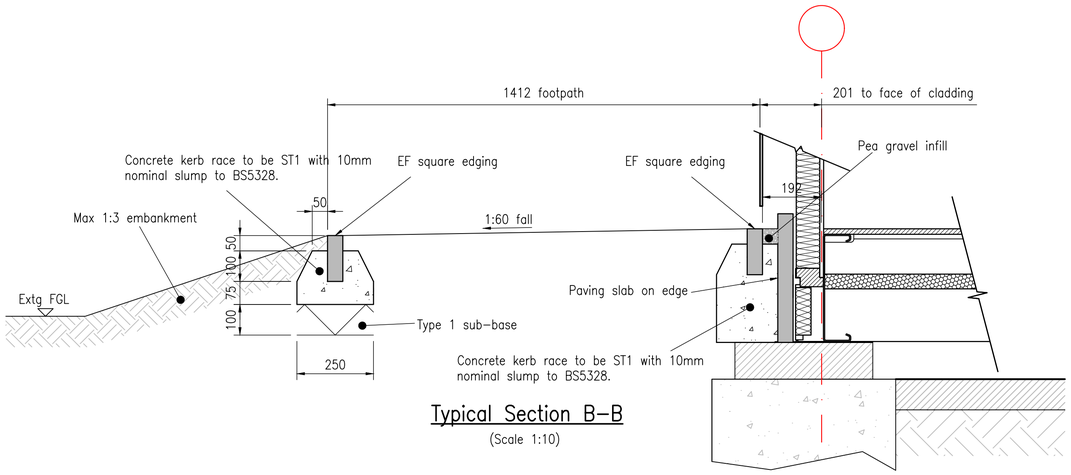

Typical Section B–B

(Scale 1:10)

rev.	date	description	chk.
A	22.04.26	New Drawing – First Issue.	RC

BUILD WARRANTY®
Newcastle : London : Lisbon
Tel: +044 (0)203 966 5409

client:

Elmcroft Construction

job title:

Crumpsall Park
Manchester

drawing title:

External Works Details

scale and sheet size

1:10 @A1

job number:	drawing number:	revision:
2901	115	A