
REVISION	DATE	DESCRIPTION
P01	08/11/2024	PRELIMINARY ISSUE
P02	12/2024	ISSUED FOR PLANNING

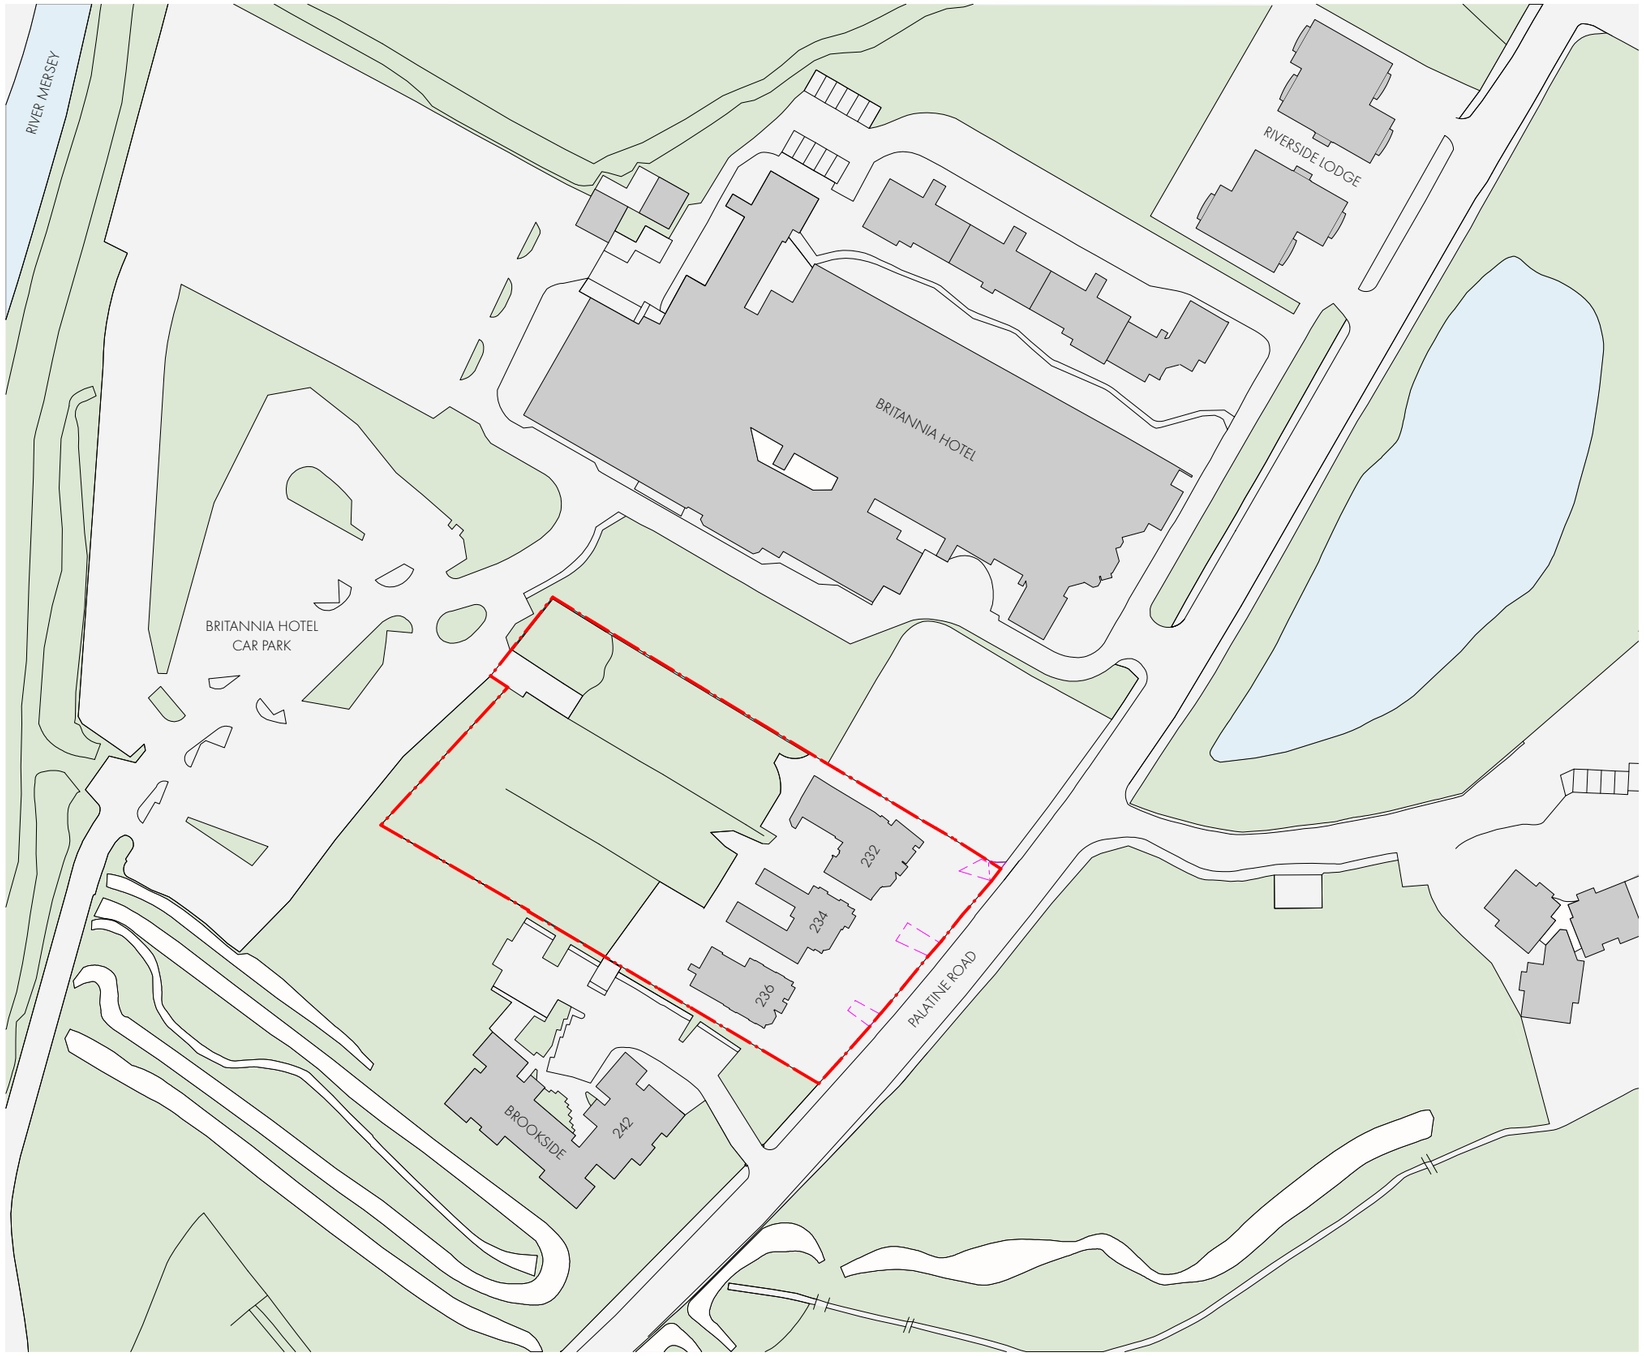

KEY:

Application Boundary

OMIArchitects

31 Blackfriars Road, Salford, Manchester, M3 7AQ
+44(0)161 832 3242 / info@omiarchitects.com / www.omiarchitects.com

PROJECT	MARCO LIVING, PALATINE ROAD					
DRAWING	LOCATION PLAN					
DATE	NOV '24	DRAWN BY	DK	SCALE	1:1250	@A3
JOB NO.	1459	DWG.NO.	L0001			