
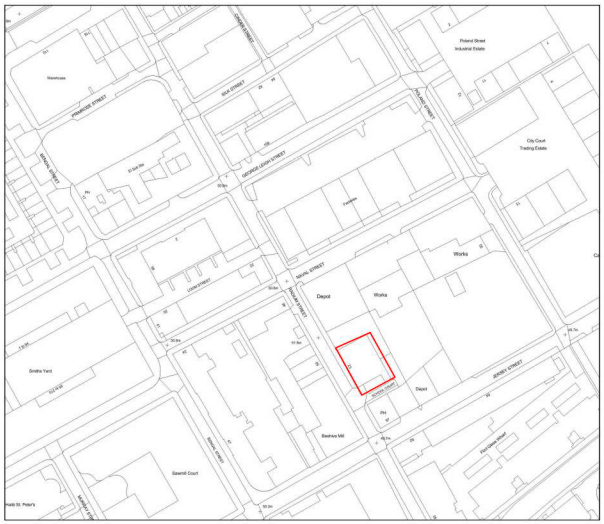


Site Location Plan

1 : 1250

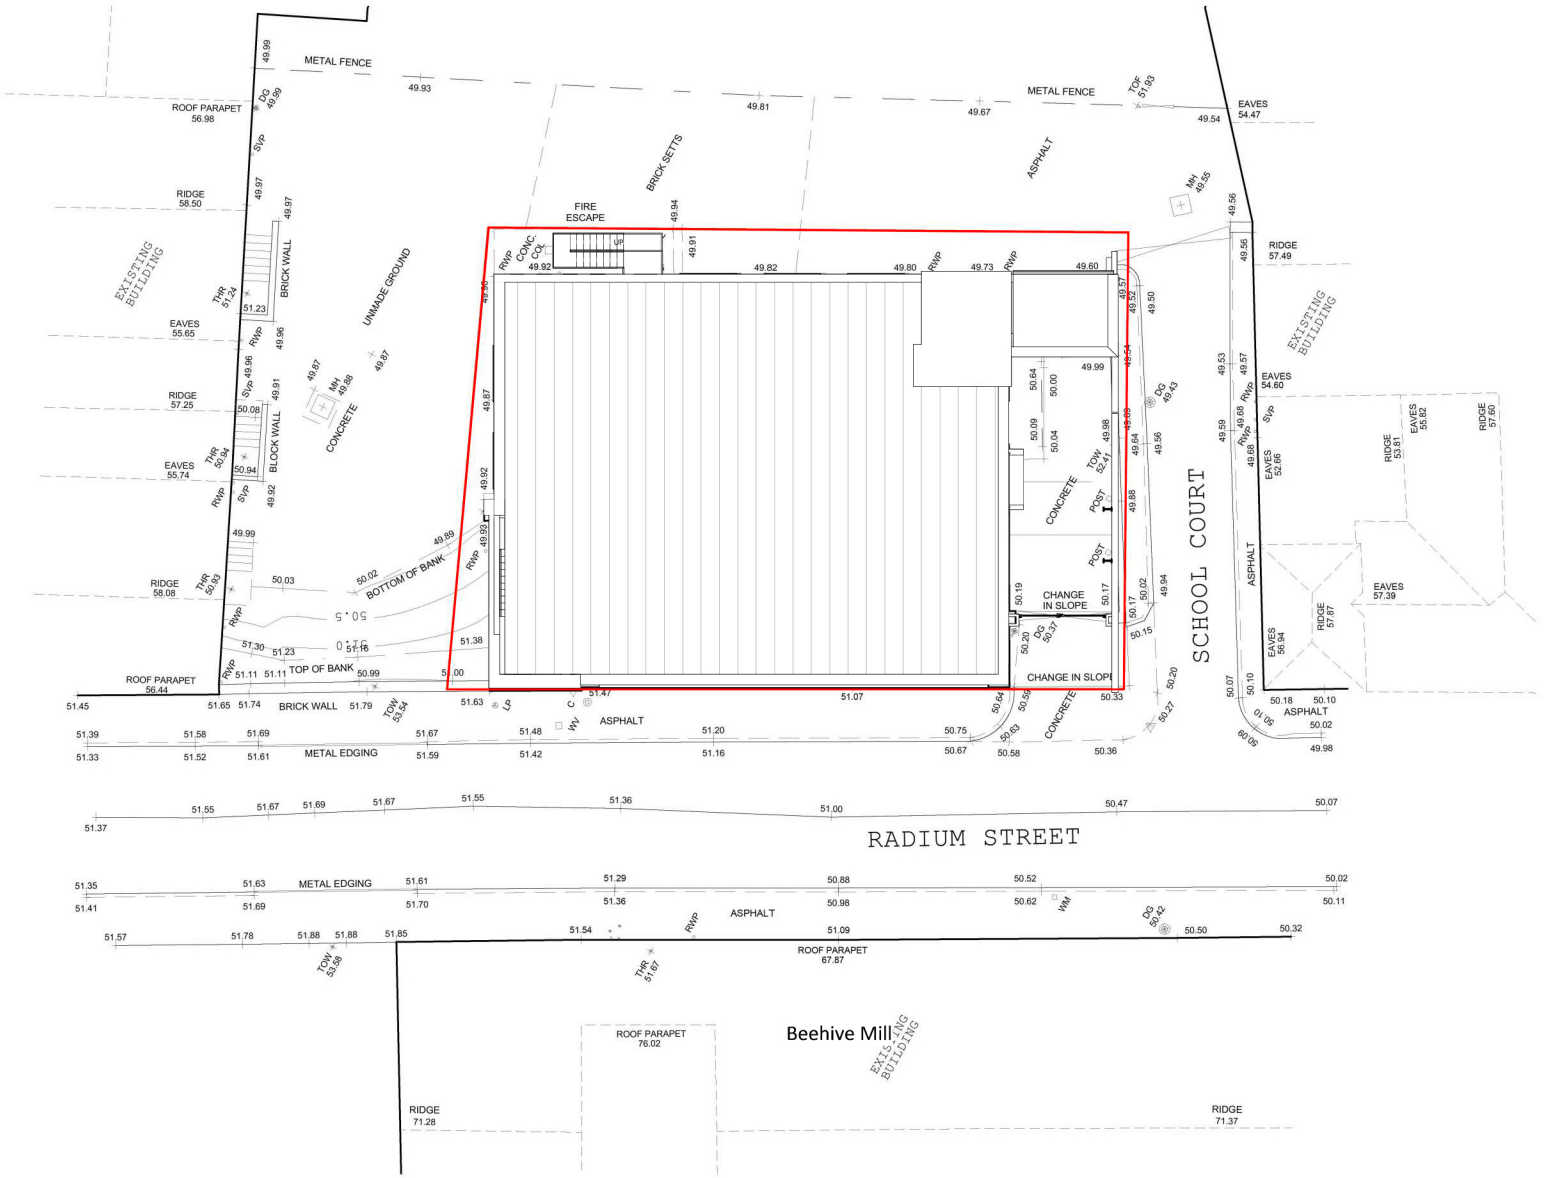

Existing Site Plan

1 : 100

revision	date	drawn	description

Do not scale from drawings unless by agreement with architect. Use figured dimensions only. Check all dimensions on site prior to commencing the works. Drawing to be read in conjunction with other relevant consultant information.

This drawing is the copyright of BARCK Ltd and must not be copied or reproduced in part, or in whole, without the express permission of the architect. Drawing to be read in conjunction with specification.

0m 2m 4m 6m 8m 10m

Site Location Existing Site Plan

B-0257-1001-Site Location Existing Site Plan

revision

OR
23 Radium St

1:100 @ A1
scale

B-0257
job reference

KH
drawn