

REVISION	DATE	DESCRIPTION
P01	22/05/26	Planning Issue

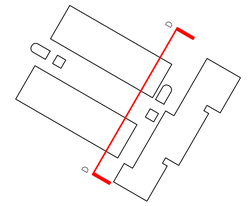

KEY

1. Building Entrance
2. Landscaped Courtyard
3. Access Walkway
4. Circulation 'Bridge'
5. Resident Landscape Amenity

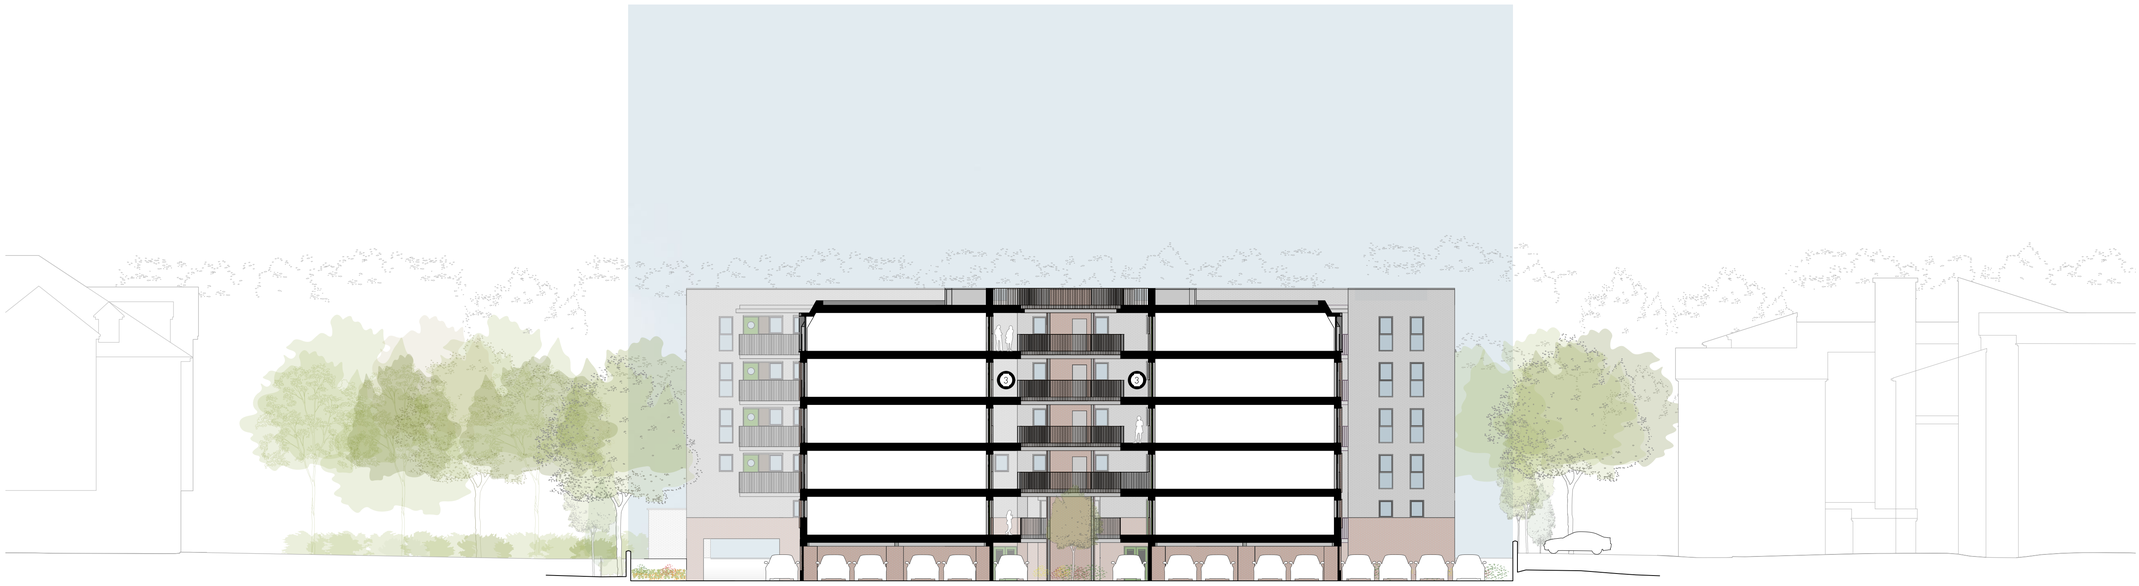

DD SECTION

OMIArchitects

31 Blackfriars Road, Salford, Manchester, M3 7AQ
+44(0)161 832 3242 / info@omiarchitects.com / www.omiarchitects.com

PROJECT	MARCO LIVING, PALATINE ROAD				
DRAWING	PROPOSED SITE SECTION DD				
DATE	MAY '26	DRAWN BY	HF	SCALE	1:200 @A1
JOB NO.	1459	DWG.NO.	1459-OMI-ZZ-00-DR-A-L1503-P01		