DO NOT SCALE EXCEPT FOR PLANNING AND BUILDING REGULATION PURPOSES

GENERAL NOTES

LIGHTING :-
ALL LIGHTING TO BE POSITIONED TO AVOID DIRECT GLARE ON THE EYES OF THE USER AND UNWANTED REFLECTIONS FROM THE SCREEN OR OPERATING FEATURES. GLARE FROM LIGHTING TO BE AVOIDED.
SIGNAGE :-
ALL SIGNAGE TO CONFORM TO BS 8300:2001 SECTIONS 9.2.2 LOCATION & DESIGN OF SIGNS & INFORMATION AND 9.2.3 VISUAL SIGNS.
ALL NEW GLAZING CONFORMS TO BS 6206.
ALL ELECTRICAL WORK CONFORMS TO BS 7671.

IT IS ASSUMED THAT ALL PRELIMINARY WORKS CARRIED OUT / CONTRACTED BY THE SITE OWNER (SHOULD THEY BE REQUIRED BY THE PROJECT) ARE COMPLETED IN ACCORDANCE WITH CURRENT BUILDING REGULATIONS 2010 AND AMENDMENTS THEREAFTER

SITE NOTES

FLOOR CONSTRUCTION: VINYL ON TIMBER / BASEMENT

TTW INSTALL
REMOVE 3 X EXISTING GLAZING PANELS

MODIFY / CUT DOWN SHUTTER - NEW GUIDE, ANGLE, INFILL AND BOX SECTION REQUIRED

INSTALL: WHITE LAMINATE PANELS, ~~ATM ENCLOSURE~~, PLINTH, BOX IN PLINTH, ATM, ELECTRICS - NEW DIS. BOARD AND ILLUMINATED SIGNAGE
POSSIBLE EARTH BONDING REQUIRED TO WATER SERVICE
MAKE GOOD INTERNAL APERTURE WITH WHITE PLASTIC TRIM
INSTALL FIRE LINED FLOOR SUPPORT


NOTE:
- NO ASBESTOS REG. NCRA TO ARRANGE ASBESTOS SURVEY REQUIRED PRIOR TO FURTHER SURVEYS AND INVASIVE WORKS COMMENCING
- ALL PROPOSED ATM INSTALL WORKS MUST ALLOW FOR FULL ATM SERVICE CLEARANCE INC. FULL RACK OUT OF REAR DISPENSERS
- NON-STANDARD KEY NO. 5 DIMENSION
- CASH ZONE REQUESTED ILLUMINATED SIGNAGE
- SHOP HAS A BASEMENT / DESTRUCTIVE FLOOR SURVEY REQUIRED
- REV01:
IMPEDED SERVICE CLEARANCE APPROVED BY UF230017@ncratleos.com
CASH ZONE SALES REQUESTED ATM ENCLOSURE REMOVED

WORK TO BE CARRIED OUT BY OTHERS


PROVIDE FULL ACCESS FOR ASBESTOS SURVEY AND ANY ADDITIONAL SITE SURVEYS

PROVIDE CLEAR ACCESS TO BASEMENT FOR NCRA BUILDER TO INSTALL FLOOR SUPPORT UNDER ATM


RELOCATE TABLE AND CHAIRS

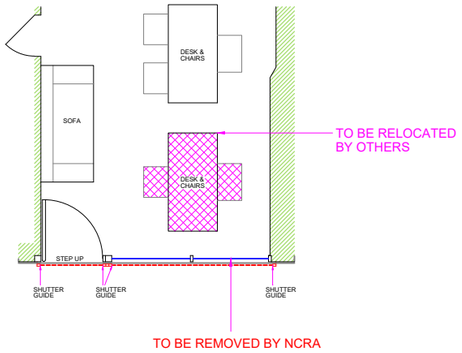

EXISTING (PART) PLAN

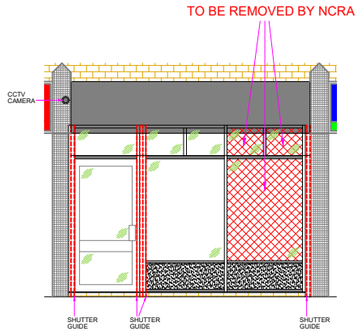


EXISTING ELEVATION

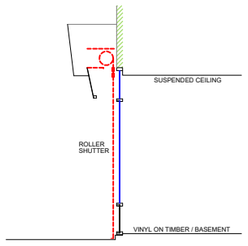


EXISTING SECTION VIEW A-A

0 1 2 3 4 5 6 7 8 9 10
Scale in Metres Scale 1:100

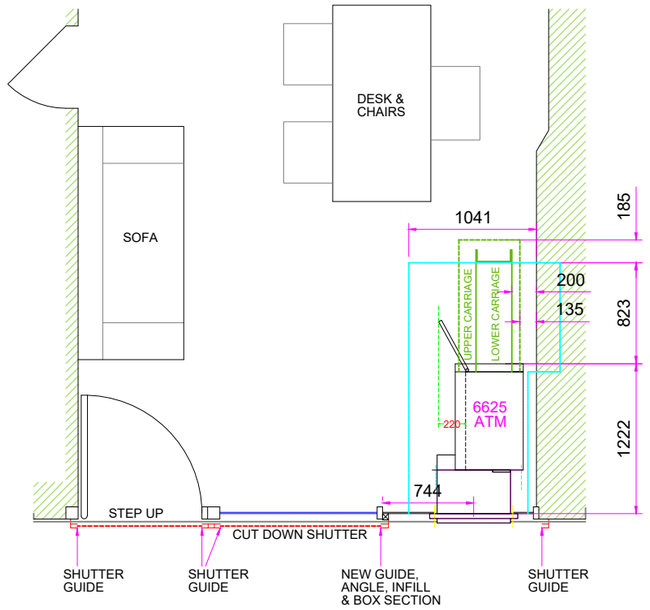


PROPOSED (PART) PLAN

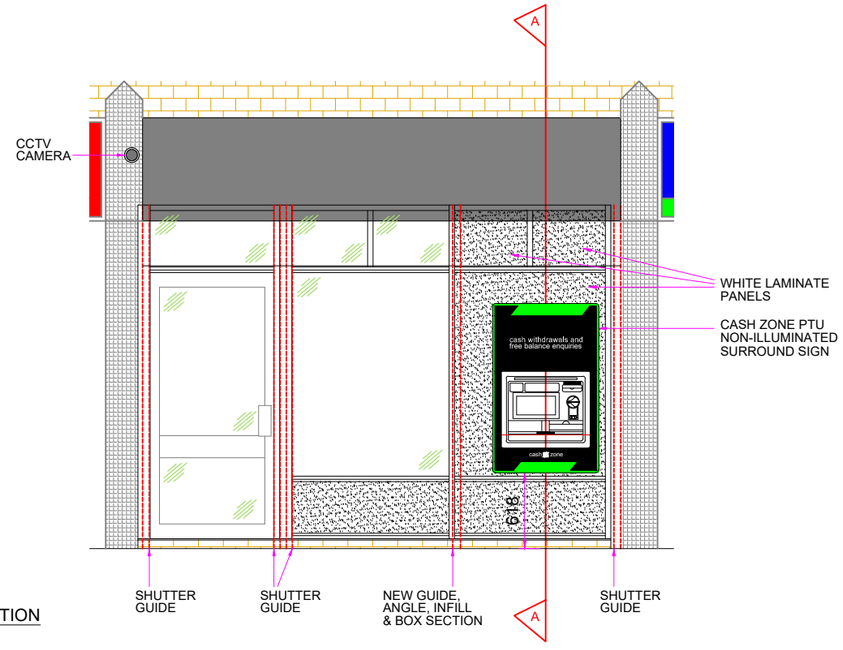

PROPOSED ELEVATION

0 1 2 3 4 5 6 7 8 9 10
Scale in Metres Scale 1:50

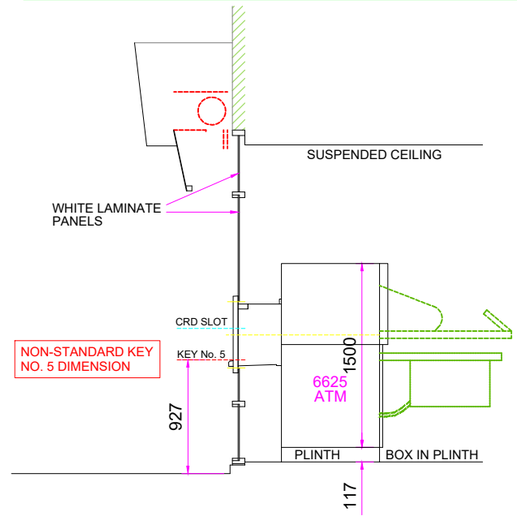

SECTION VIEW A-A

SITE ADDRESS
WISE PROPERTIES
102 NORTHMOOR ROAD,
MANCHESTER,
M12 5RS

TITLE
PROPOSED AUTOMATED TELLER MACHINE (ATM) INSTALLATION FOR CASHZONE

DRAWN	DATE	SCALE
MAL	07/03/25	VARIOUS @A3
REF/DRG No.	SHEET	REVISION
E029051		02

REVISION	DESCRIPTION	DATE	BY
04			
03			
02	ATM BEZEL CHANGED FROM ADVERT TO STANDARD AS CONFIRMED BY STAGING TEAM	25/07/25	KG
01	ATM ENCLOSURE REMOVED AND ATM RELOCATED AS REQUESTED BY CASH ZONE	17/03/25	MAL

drawing approval

NAME:-	
POSITION:-	APPROVED:-
DATE:-	SIGNED:-

NCR ATLEOS