
Copyright of this drawing is vested in the architect and it must not be copied or reproduced without consent. Figured dimensions only are to be taken from this drawing. All contractors must visit the site and be responsible for taking and checking all dimensions relative to their work. Space Invader Design are to be advised of any variation between drawings and site conditions. Do not scale off this drawing

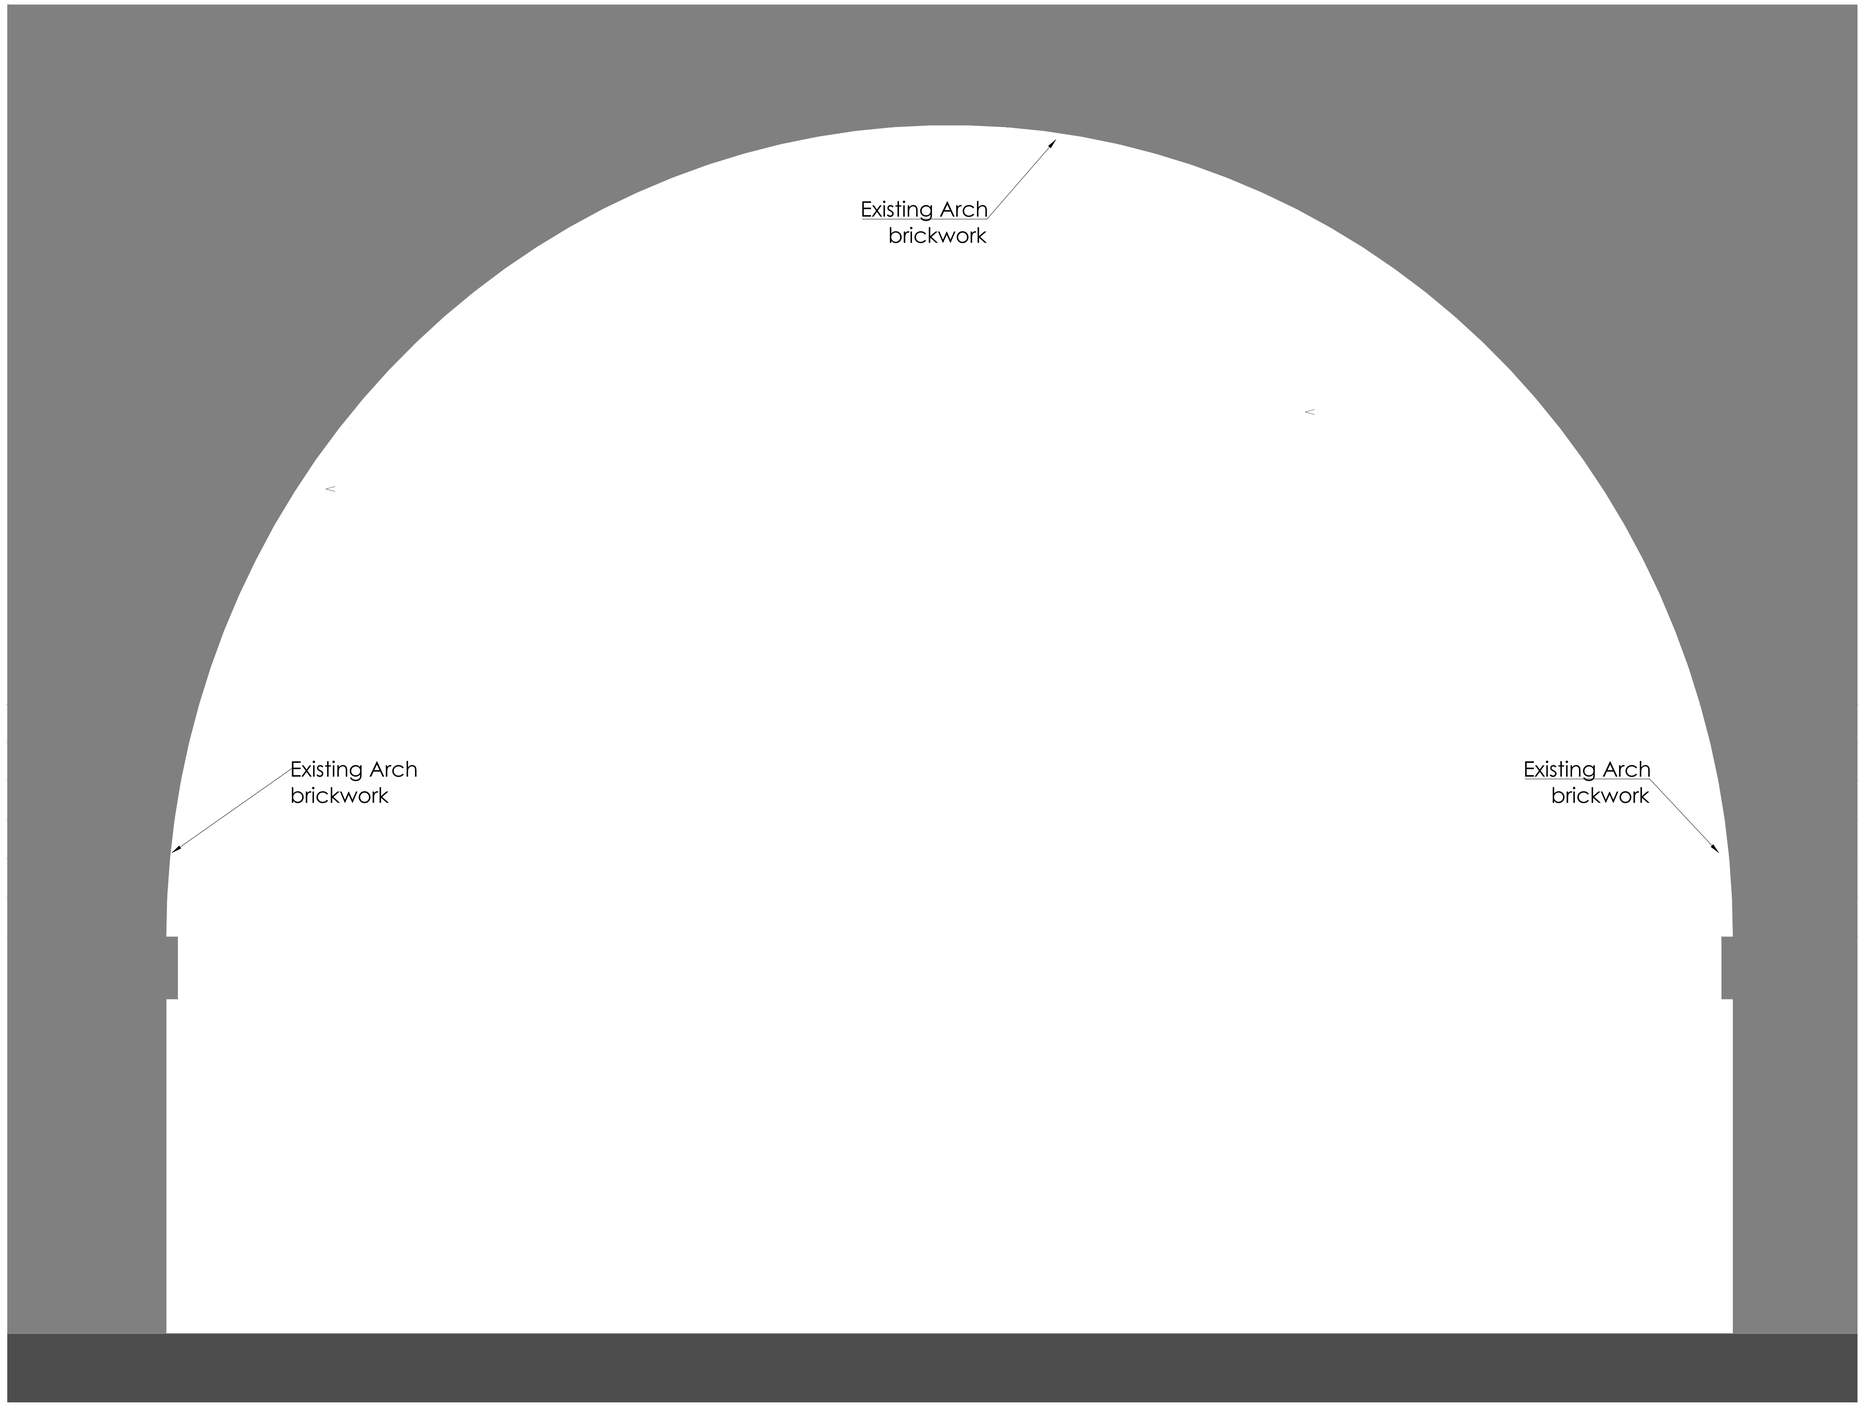

Existing Arch Section
1:20

Rev:	Details:	By:	Date:
-	First Issued	ES	12.06.26

Client:
ACMS / Deanstreet Developments

Project:
325 Deansgate

Drawing Title:
Existing Arch Section

Upload Reference:
N/A

SID Project Number:	SID Drawing Number:	Revision:
24001	(35)401	-
Scale at A1:	**Drawn By:**	**Workstage:**
1:20	ES	WS5

spaceinvader

Email: info@spaceinvaderdesign.co.uk
Web: www.spaceinvaderdesign.co.uk