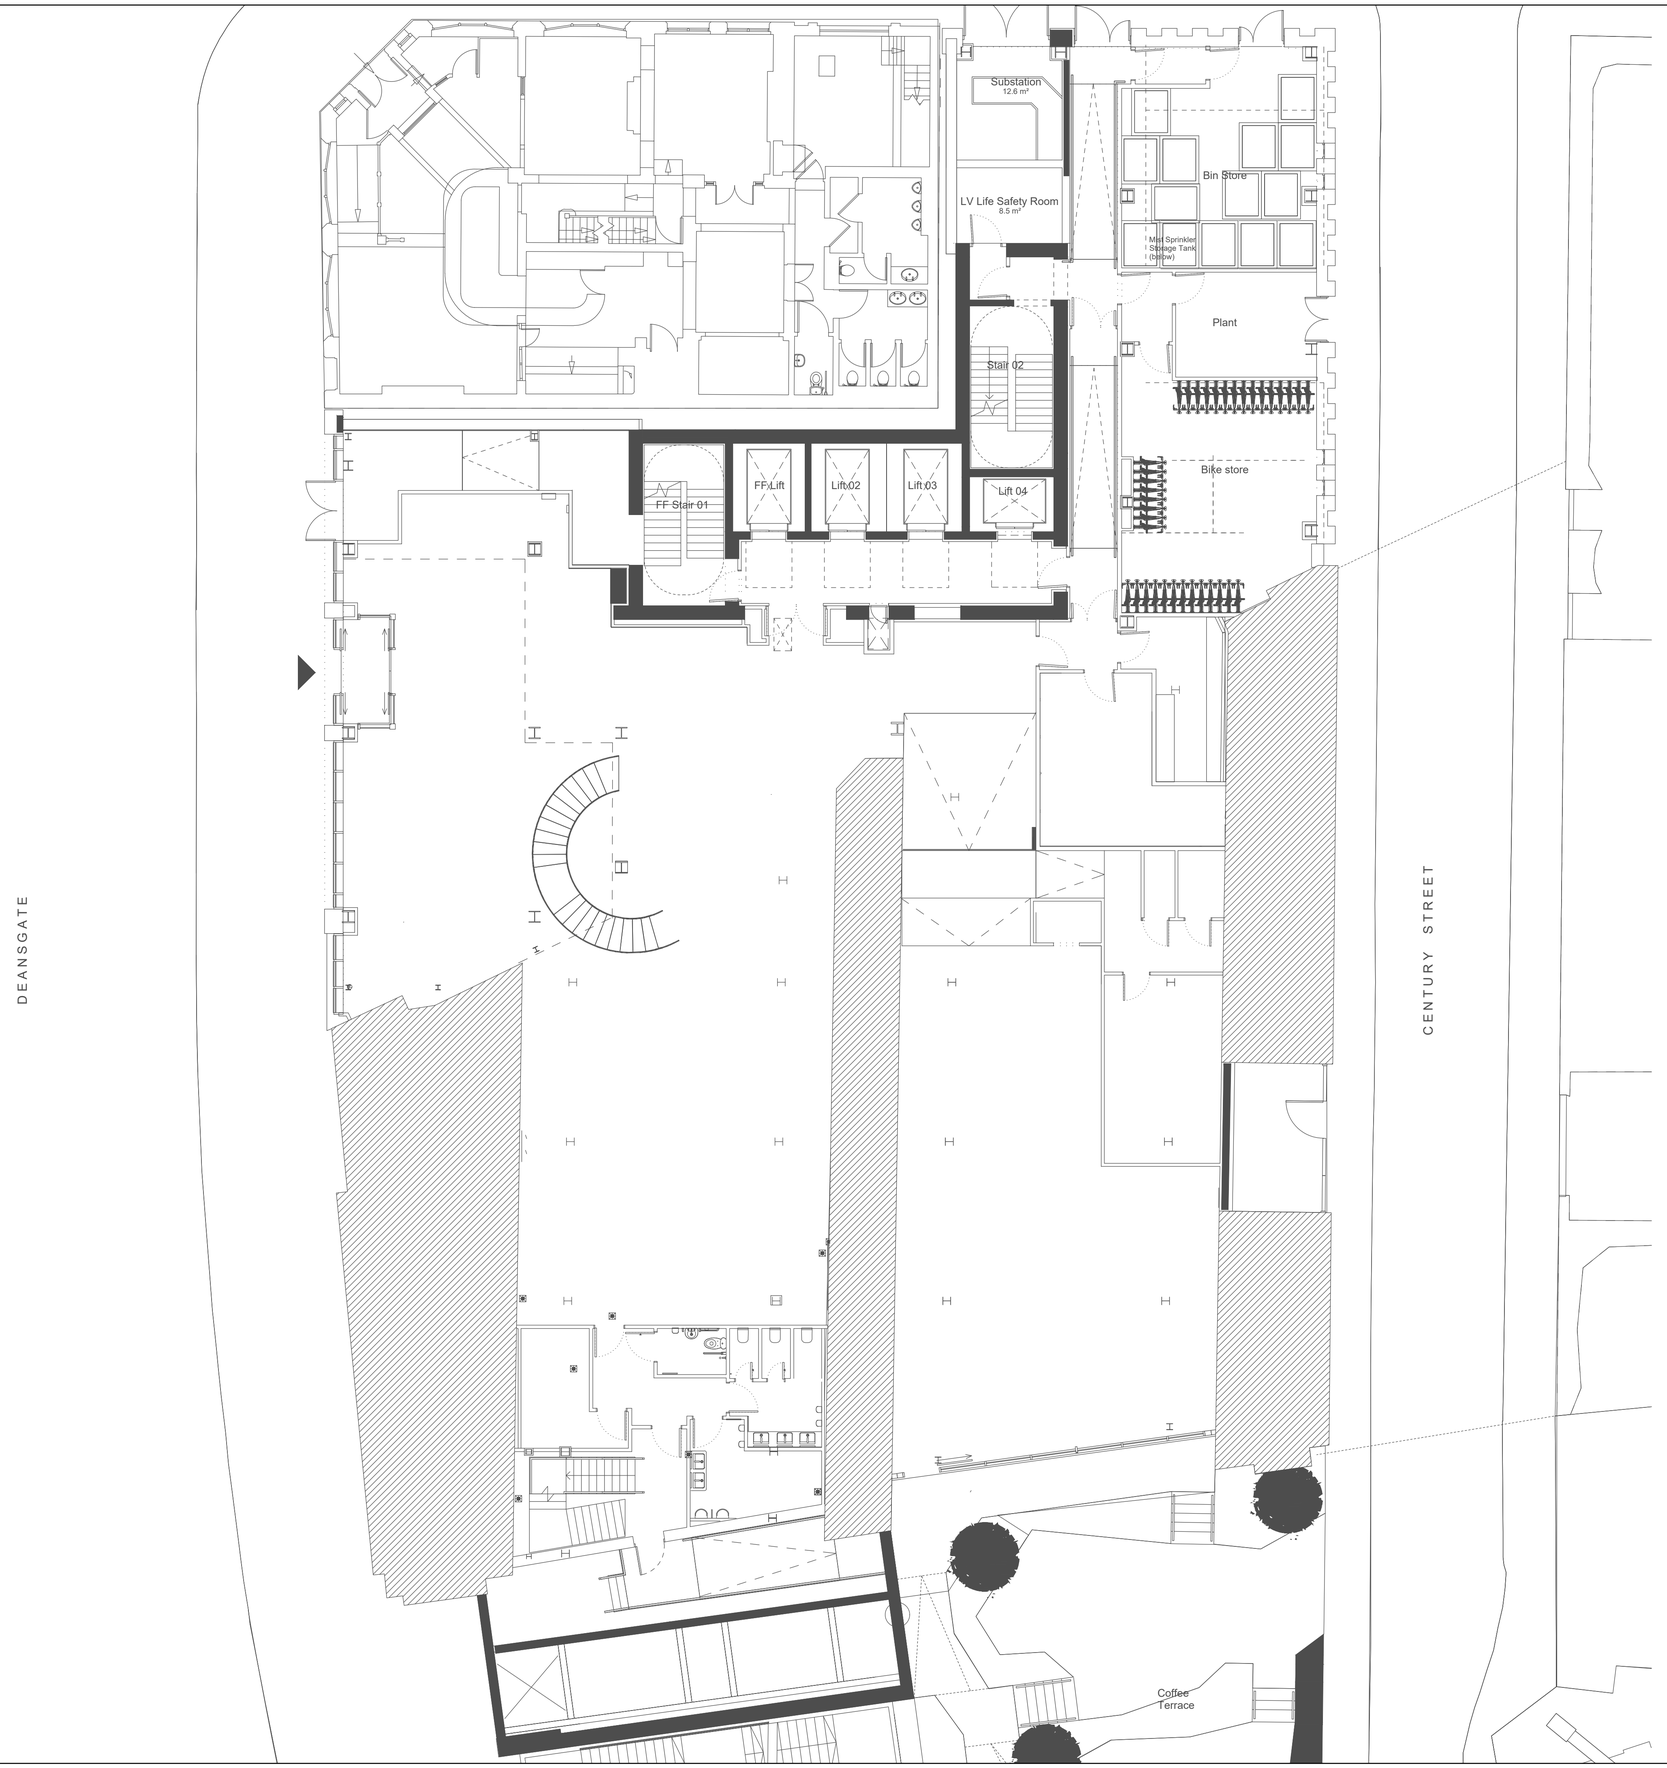


Ground Floor Existing Layout Plan
1:100

Copyright of this drawing is vested in the architect and it must not be copied or reproduced without consent. Figured dimensions only are to be taken from this drawing. All contractors must visit the site and be responsible for taking and checking all dimensions relative to their work. Space Invader Design are to be advised of any variation between drawings and site conditions. Do not scale off this drawing

Existing Plans Key:

Demise Line

General Notes:

- Drawing has been prepared by SID to record the scope of intent only.
- Survey information provided by others.
- Contractor to get advice on structural integrity of existing walls.
- Existing M&E engineering works as per M&E engineers design and details.

Rev:	Details:	By:	Date:
-	First Issued	ES	12.06.26

CONSTRUCTION ISSUE

Client:
ACMS / Deanstreet Developments

Project:
325 Deansgate

Drawing Title:
Ground Floor Existing Layout Plan

Upload Reference:
N/A

SID Project Number:	SID Drawing Number:	Revision:
24001	(00)200	-
Scale at A1:	**Drawn By:**	**Workstage:**
1:100	ES	WS5

spaceinvader

Email: info@spaceinvaderdesign.co.uk
Web: www.spaceinvaderdesign.co.uk