
All battens for the 325 Deansgate scheme to be attached into the mortar joints, not brickwork

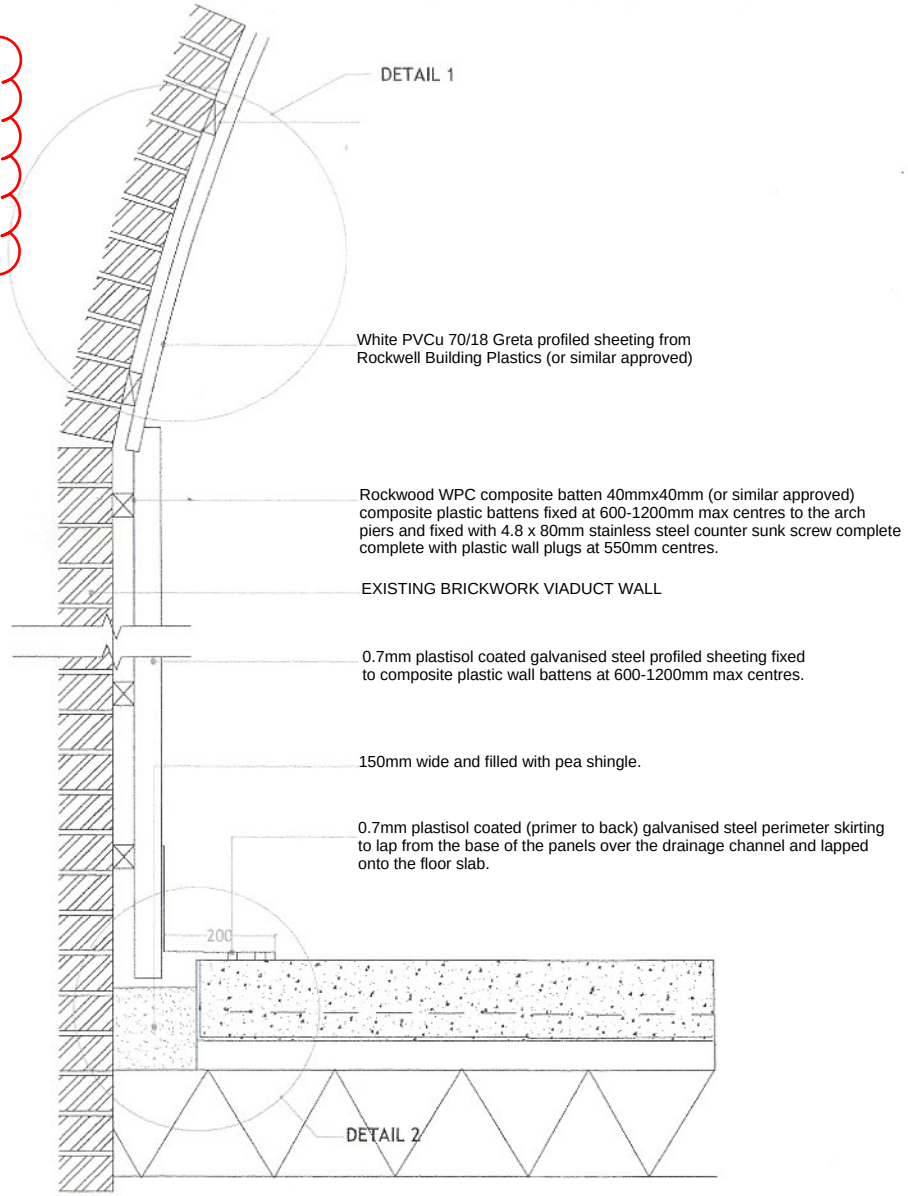

*or similar approved

All measurements are to be checked on-site for validation and authenticity with layouts indicative only

Job Title
Construction Details

Drawing Title
Arch Cross Section:

Lining System Generic Detail

Scale Not to Scale | Size A3 | Date | Drawn

DRAWING NO:
GEN-001