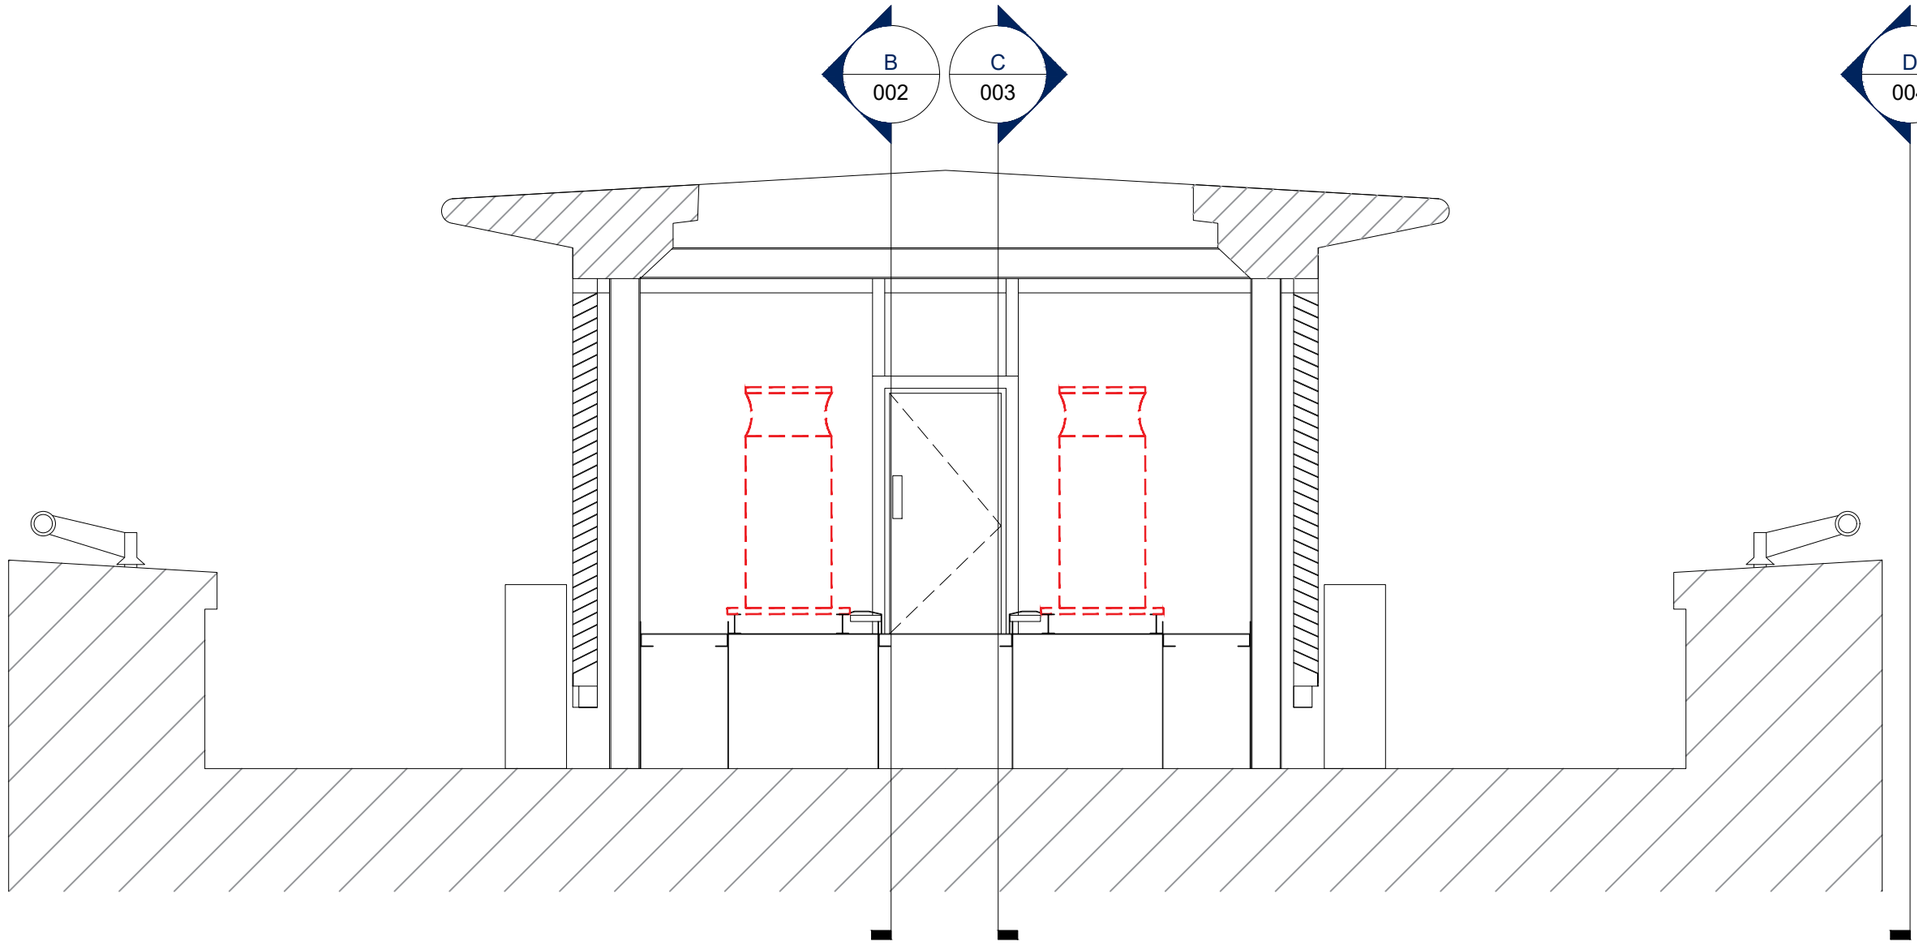


PROPOSED LEGEND

Proposed HVAC Units

Rev	Description	Date
P01	First issue.	13/05/26

Client
BTP

Project Title
BTP PICCADILLY ROOF SECTIONS

RLB ID
011797

Sheet
001

Drawing Title
001 SECTION - A

Stage	Status	Revision
PLANNING	S5	P01

Date	Size	Scale
13/05/2026	A3	1:50

Author	QA	Contact
TJ	WM	IF

Rider Levett Bucknall
1 King Street, Manchester, UK, M2 6AW
+44 (0) 161 868 7700 RLB_UK RLB.com

This drawing is to be read in conjunction with all other associated specifications, schedules, drawings and information issued.

Do **NOT** scale this drawing. Check and verify **ALL** dimensions and levels and on site before work commences. For discrepancies or omissions contact Rider Levett Bucknall.

All work and materials to conform with current applicable statutory legislation and regulations.

All work to comply with Construction Design Management (CDM) 2015.

Drawings to be printed in colour, to the scale stated in the title block:

Print colour check (CMYK) Print size check 10mm

This information is not to be shared or replicated without permission from RLB.Copyright © 2021 Rider Levett Bucknall UK Limited.

0 1m 2m 2.5m

1:50