
Location Plan

Site Address: **Offices, Tower Block, Piccadilly Station Approach, Manchester, M1 2BP**

Date Produced: **26-Jun-2026**

Scale: **1:1250 @A3**

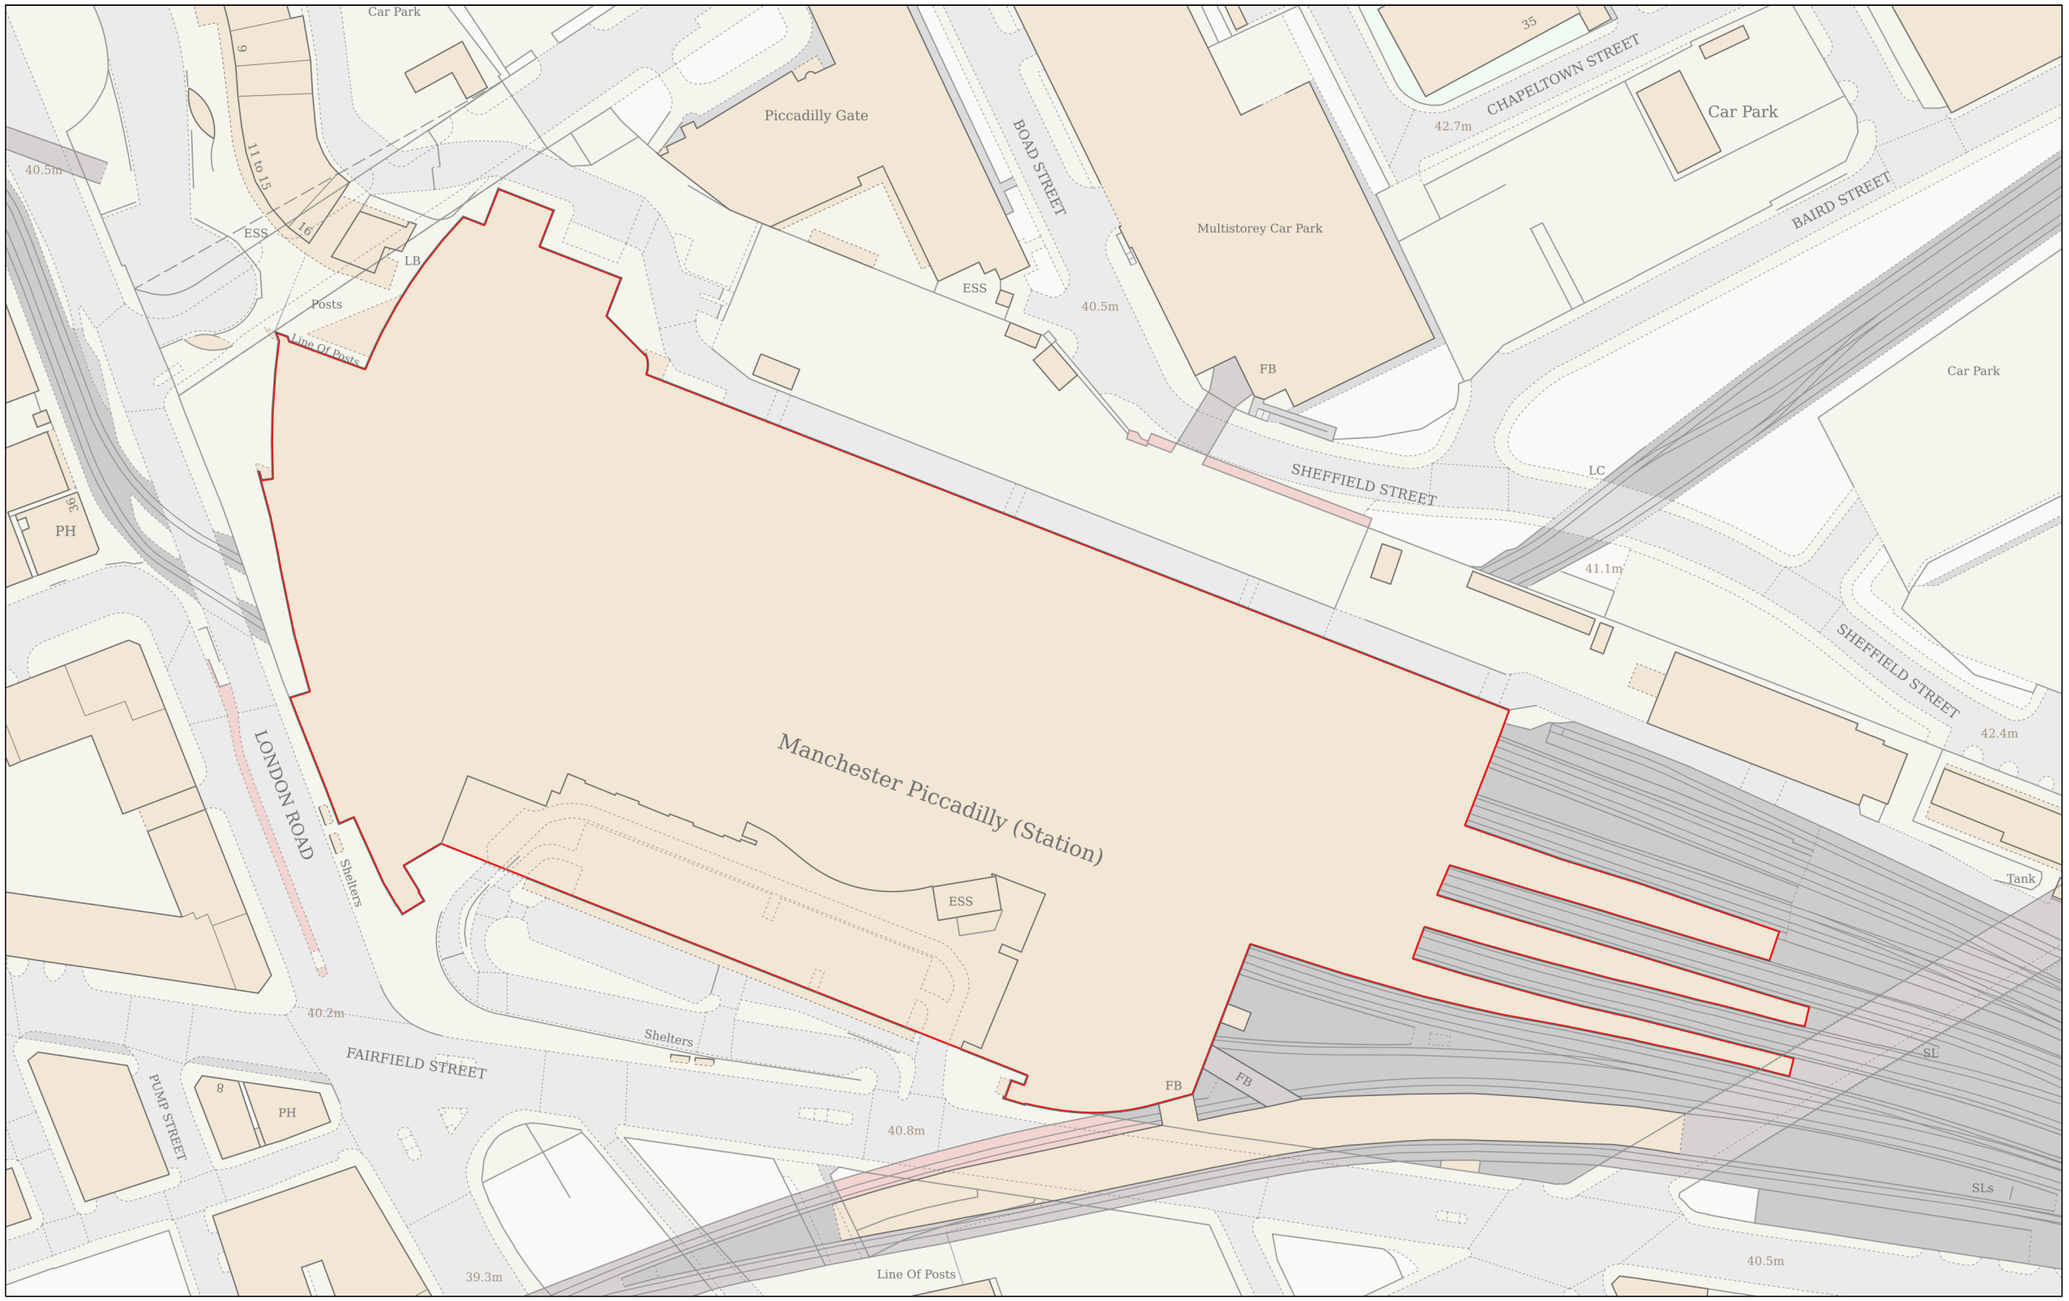

Planning Portal Reference: **PP-14952156v1**

0 — 50

Metres

Powered By TerraQuest

© Crown copyright and database rights 2026 OS 100042766