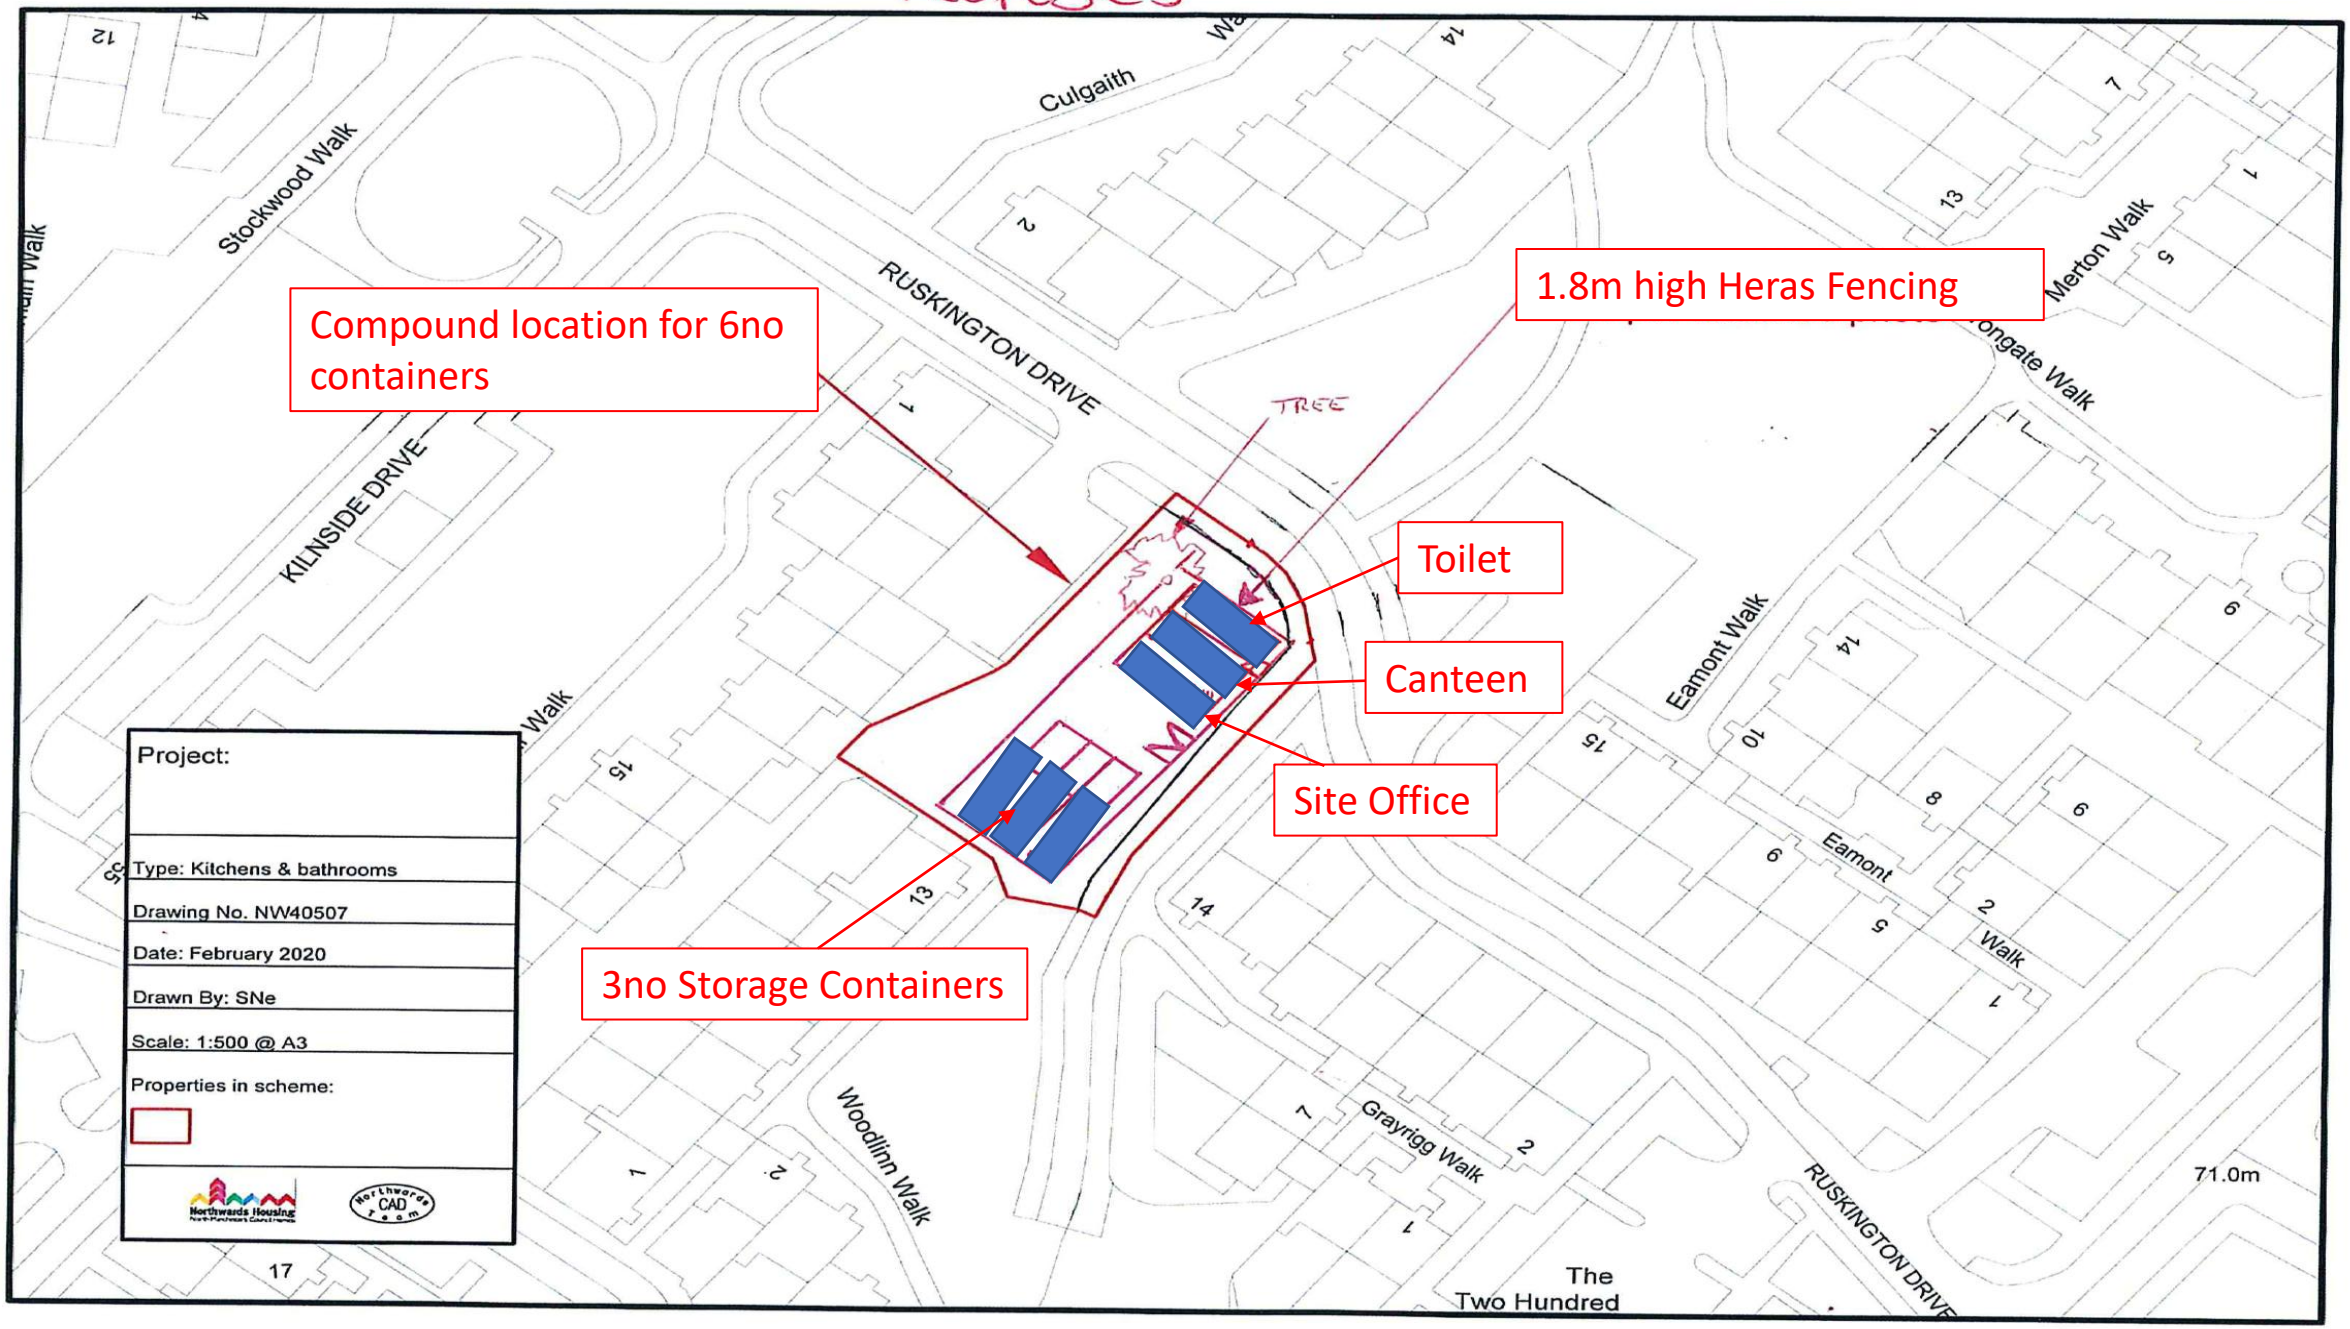
PROPOSED


Compound location for 6no containers
1.8m high Heras Fencing
Toilet
Canteen
Site Office
3no Storage Containers
TREE
Project:
Type: Kitchens & bathrooms
Drawing No. NW40507
Date: February 2020
Drawn By: SNe
Scale: 1:500 @ A3
Properties in scheme:
Northwards Housing
CAD
Culgaith
Stockwood Walk
RUSKINGTON DRIVE
KILNSIDE DRIVE
Merton Walk
Eamont Walk
Eamont
Woodlinn Walk
Grayrigg Walk
The Two Hundred
71.0m