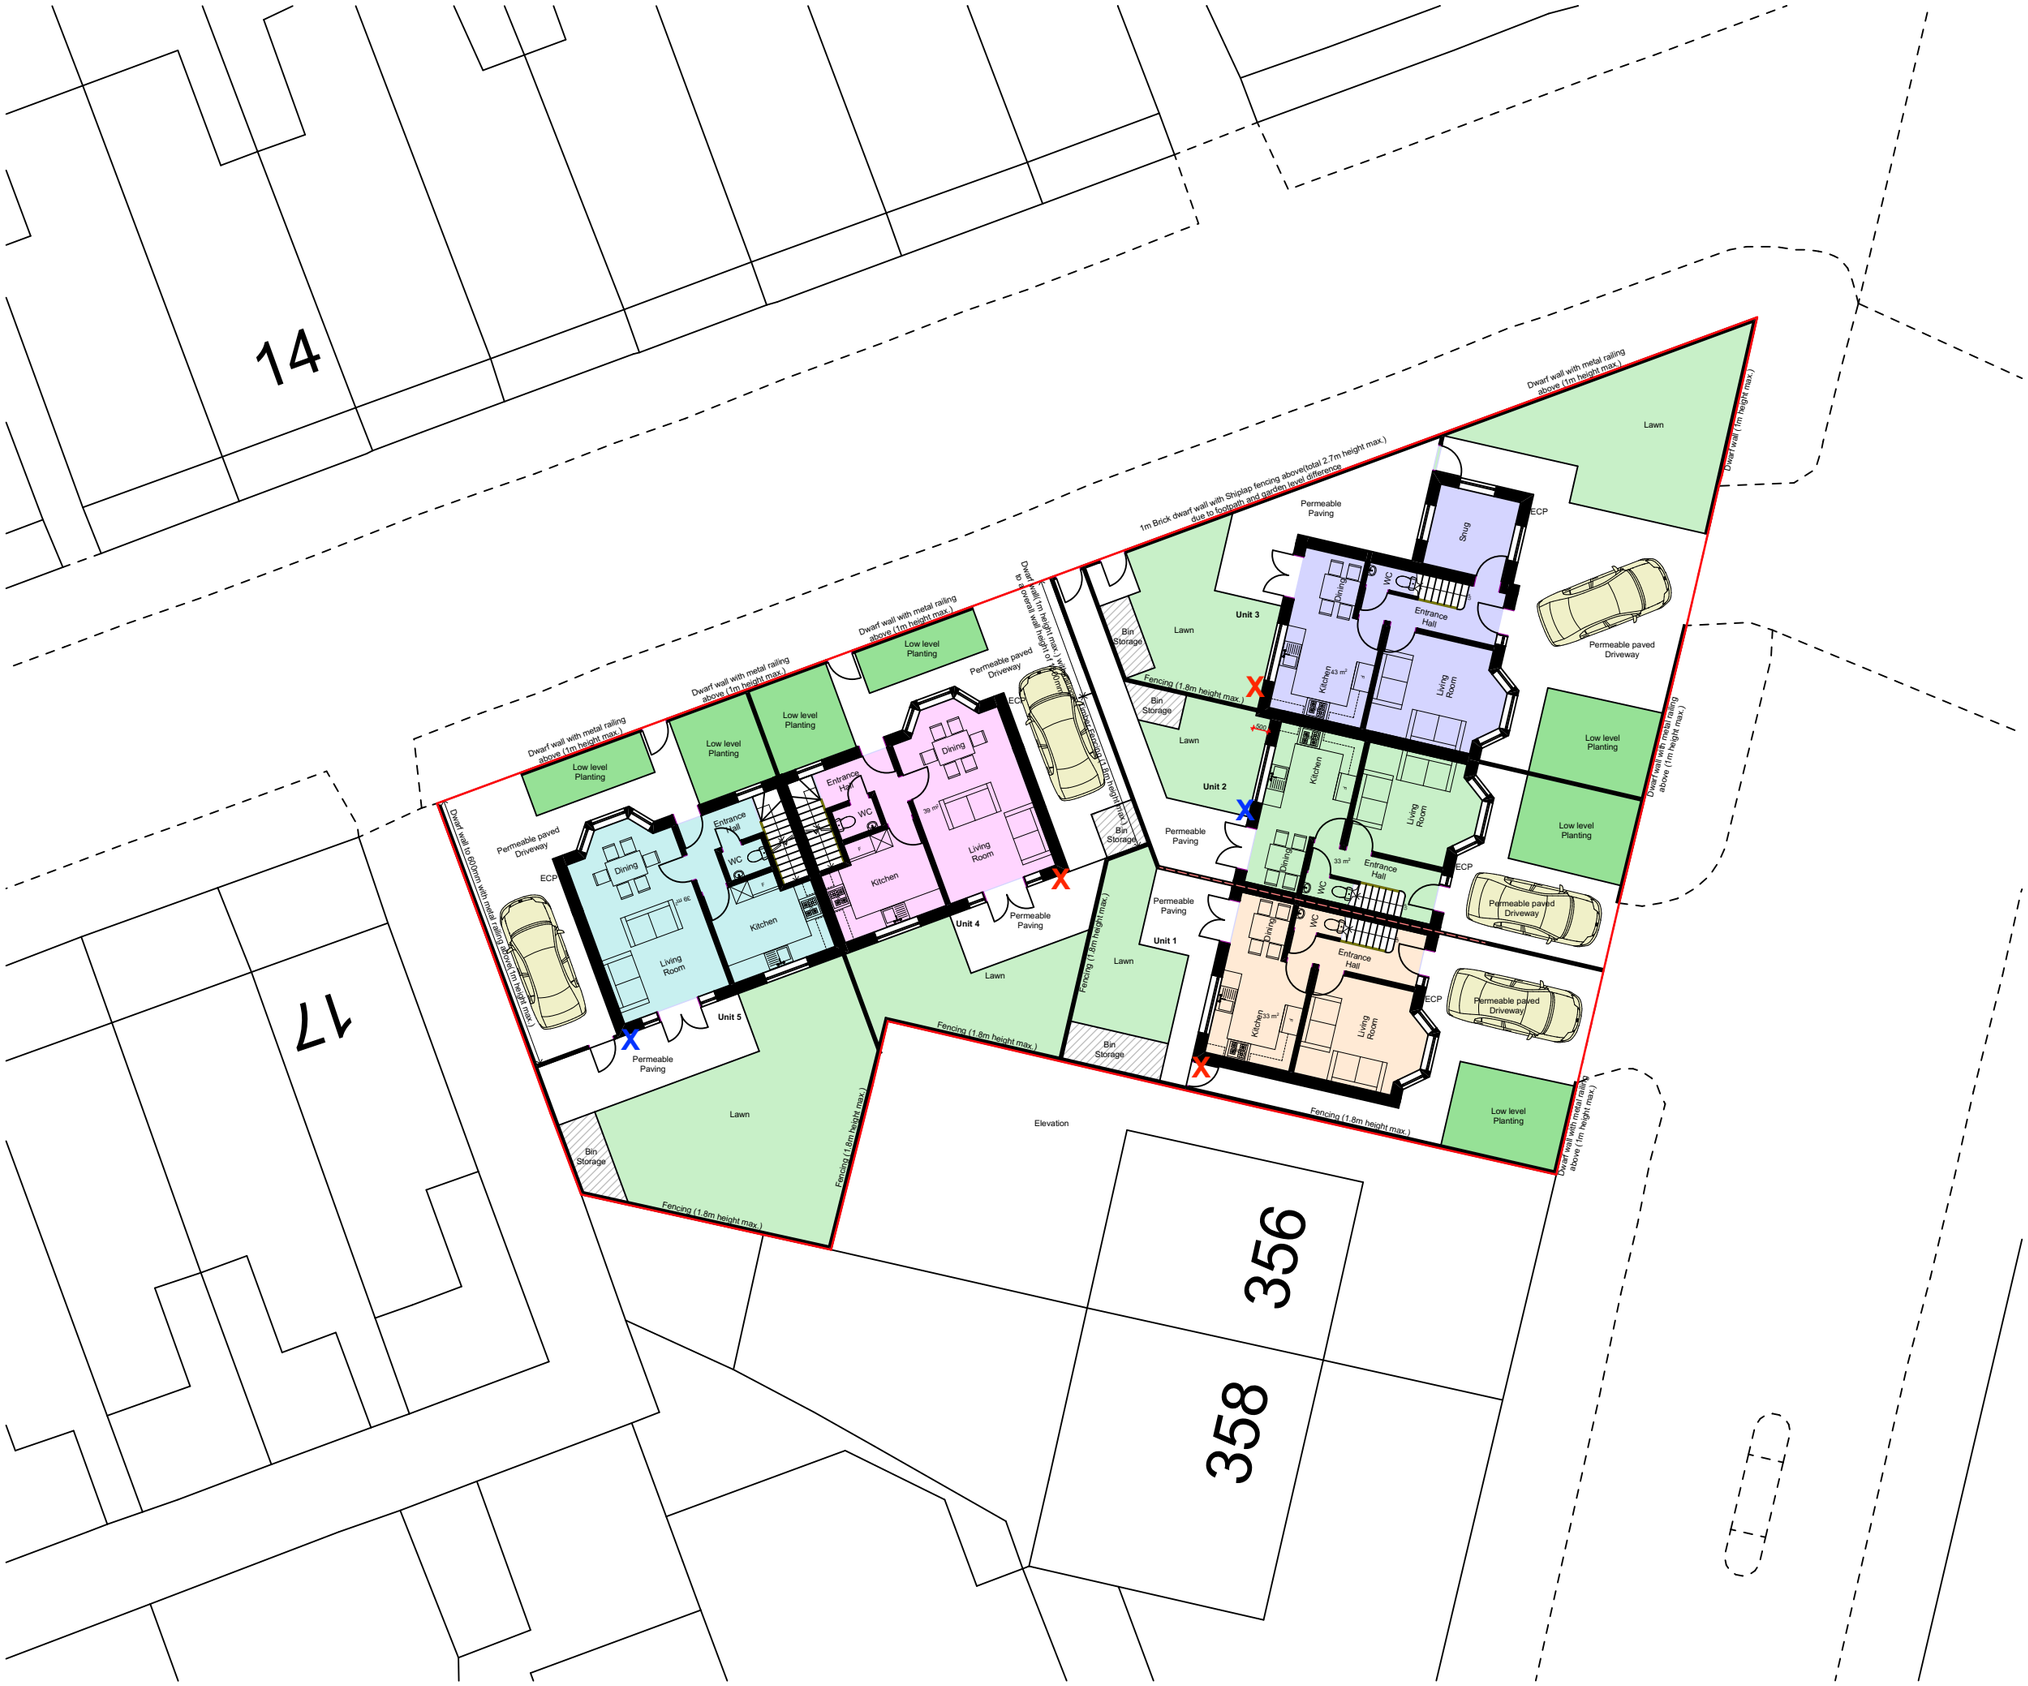


KEY:

X - BAT BOX

X - BIRD BOX

PROPOSED BAT AND BIRD BOX LOCATIONS

342 SLADE LANE
MANCHESTER
M19 2BX

18 JUNE 2026

NOT TO SCALE