


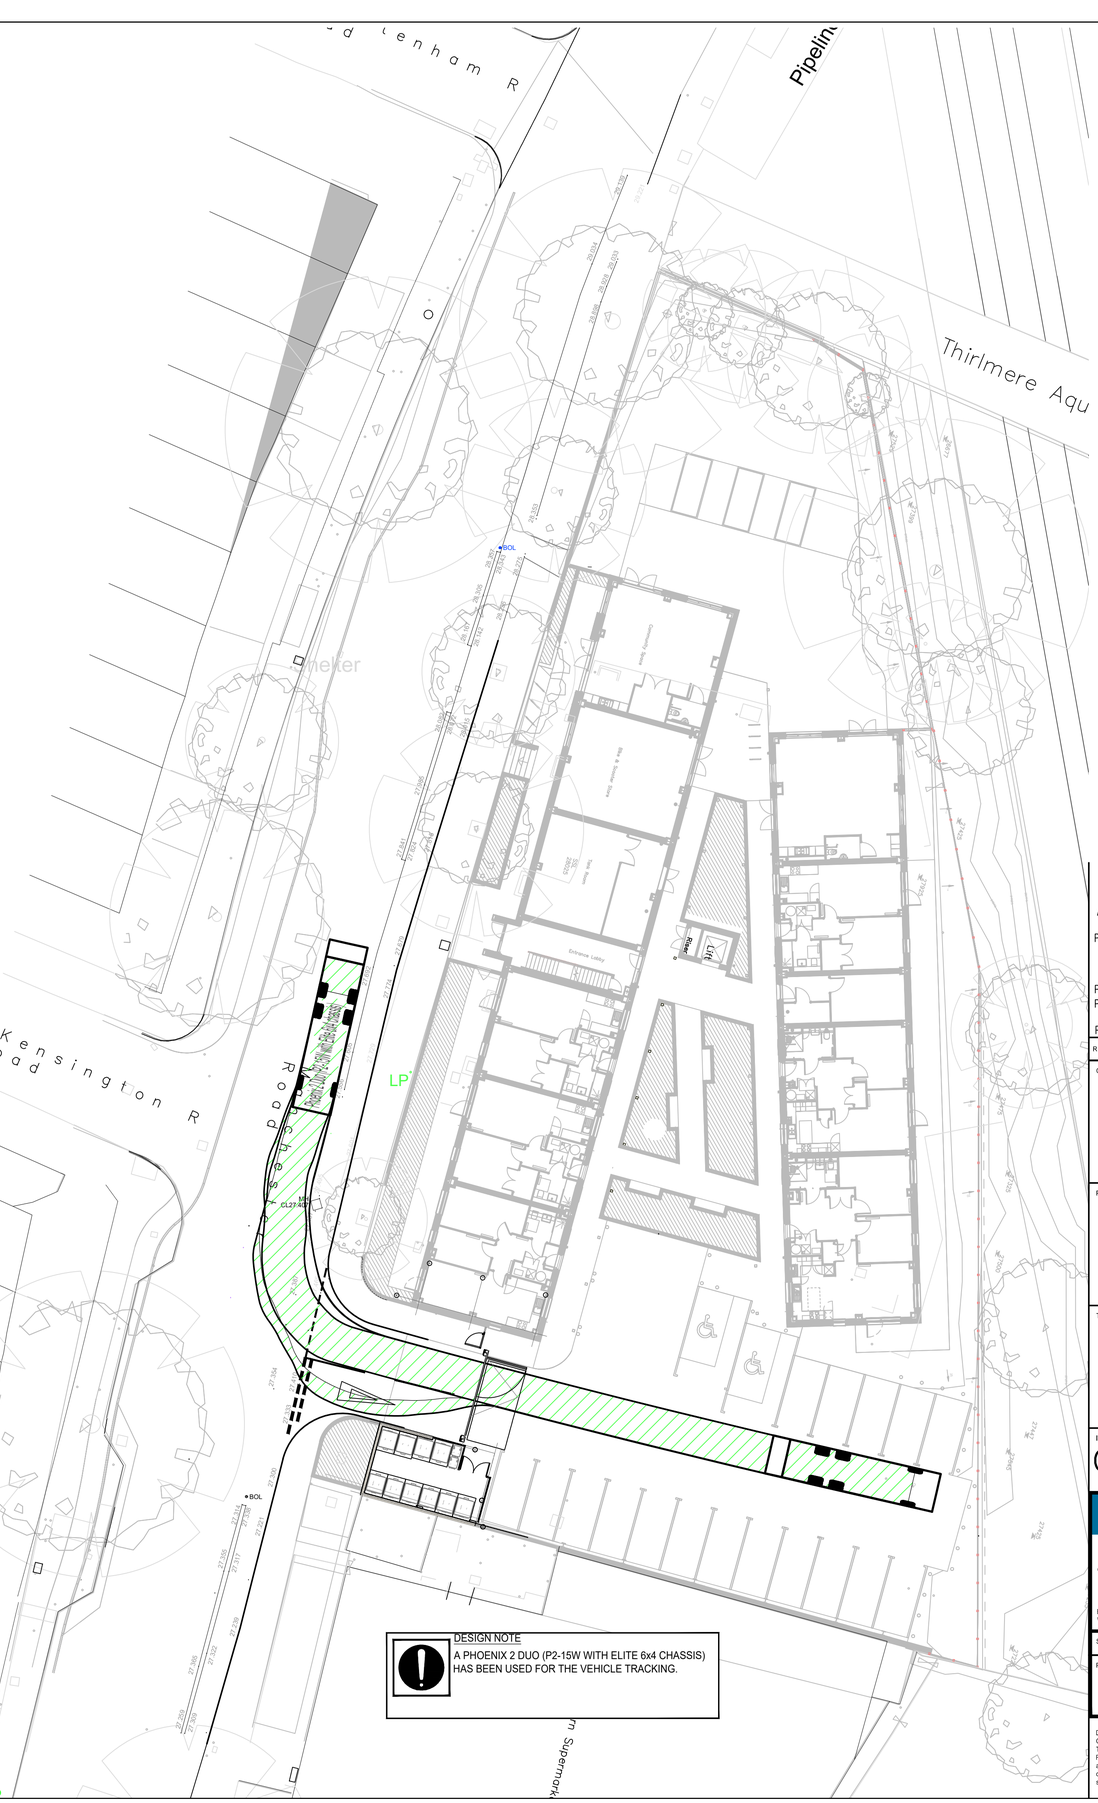

Rev	Details	Drawn By	Ckd/App By	Date
A	ISSUED FOR CONSTRUCTION	LR	KLH	03.10.25
P4	GATE POSITION AT SITE ENTRANCE UPDATED, PLAN ON VEHICLE STOPPING AT GATE ADDED	LR	KLH	03.09.25
P3	VEHICLE DATA ADDED	LR	KLH	04.07.25
P2	REVISED IN ACCORDANCE WITH HIGHWAYS COMMENTS	LR	KLH	10.06.25
P1	ISSUED FOR APPROVAL	LR	KLH	23.05.25

Client:

CADDICK CONSTRUCTION

Project:

CHORLTON BATHS
MANCHESTER ROAD
CHORLTON

Title:

PROPOSED VEHICLE TRACKING OF REFUSE VEHICLE ENTERING SITE

Issued For:

CONSTRUCTION

Reid Jones partnership
Consulting Civil & Structural Engineers
9 Orrell Road
Orrell, Wigan
WN5 8EY
Tel 01942 216006
3 Cross Street
Preston
PR1 3LT
Tel 01772 498007
E-mail eng@reidjonespartnership.co.uk
Web address www.reidjonespartnership.co.uk

Scale: 1:200 @ (A1)

Project No:	Drawing No:	Issue:
11689	407	A

DO NOT SCALE - USE FIGURED DIMENSIONS ONLY.
This drawing is confidential and is the property of Reid Jones Partnership. It must not be disclosed to any third party, copied or lent without prior written consent. The contractor is to check all dimensions on site prior to commencement of works.
QMS ISO 9001 : 2015 REGISTERED QUALITY MANAGEMENT