



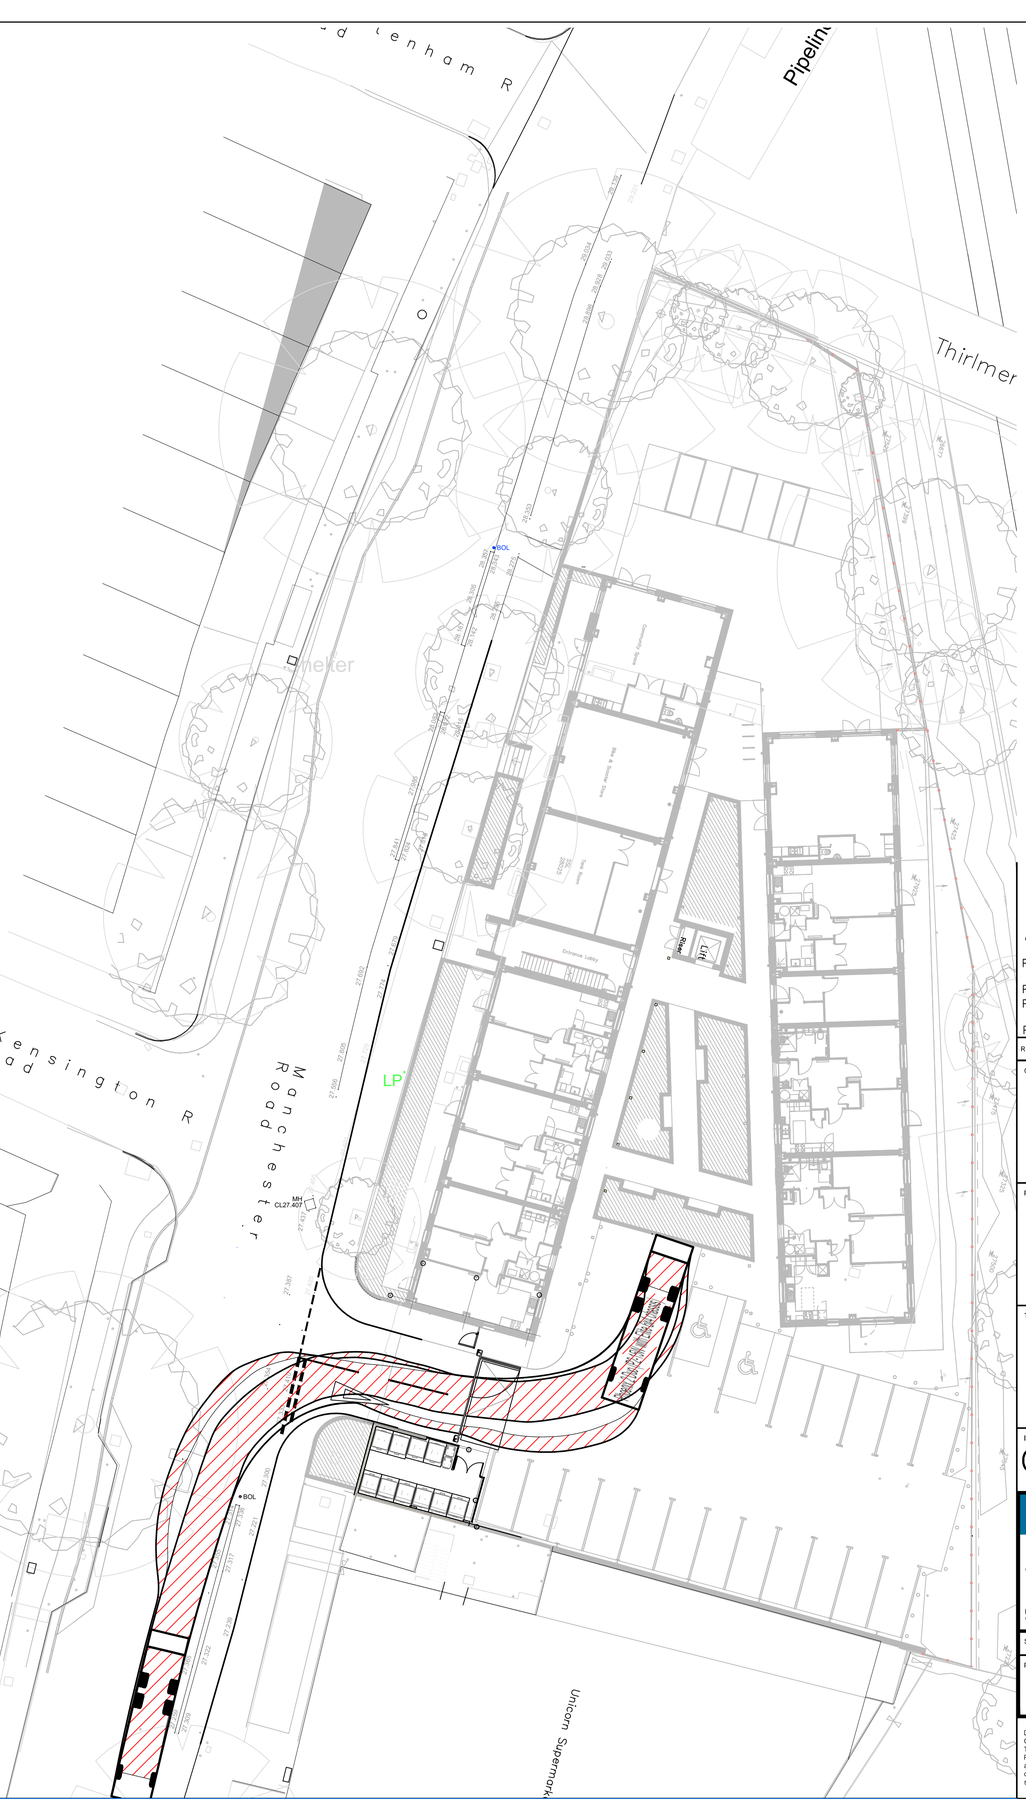

Key:-

INDICATES SWEPT PATH ANALYSIS OF REFUSE VEHICLE EXITING THE SITE

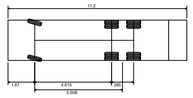

Phoenix 2 Duo (P2-15W with Elite 6x4 chassis)

Overall Length	11.200m
Overall Width	2.530m
Overall Body Height	3.751m
Min Body Ground Clearance	0.304m
Track Width	2.500m
Lock to lock time	4.00s
Kerb to Kerb Turning Radius	9.500m

Rev	Details	Drawn By	Ckd/App By	Date
A	ISSUED FOR CONSTRUCTION	LR	KLH	03.10.25
P4	GATE POSITION AT SITE ENTRANCE UPDATED	LR	KLH	03.09.25
P3	VEHICLE DATA ADDED	LR	KLH	04.07.25
P2	REVISED IN ACCORDANCE WITH HIGHWAYS COMMENTS	LR	KLH	10.06.25
P1	ISSUED FOR APPROVAL	LR	KLH	23.05.25

Client:

CADDICK CONSTRUCTION

Project:

CHORLTON BATHS
MANCHESTER ROAD
CHORLTON

Title:

PROPOSED VEHICLE TRACKING OF REFUSE VEHICLE EXITING SITE

Issued For:

CONSTRUCTION

Reid Jones partnership
Consulting Civil & Structural Engineers
9 Orrell Road, Orrell, Wigan, WN5 8EY, Tel 01942 216006
3 Cross Street, Preston, PR1 3LT, Tel 01772 498007
E-mail eng@reidjonespartnership.co.uk
Web address www.reidjonespartnership.co.uk

Scale: 1:200 @ (A1)

Project No:	Drawing No:	Issue:
11689	408	A

DO NOT SCALE - USE FIGURED DIMENSIONS ONLY.
This drawing is confidential and is the property of Reid Jones Partnership. It must not be disclosed to any third party, copied or lent without prior written consent. The contractor is to check all dimensions on site prior to commencement of works.
ISO 9001 : 2015 REGISTERED QUALITY MANAGEMENT