
Location Plan

Site Address: **45, Patch Croft Road, Manchester, M22 5JR**

PlanningPortal

Date Produced: **30-Jun-2026**

Scale: **1:1250 @A3**

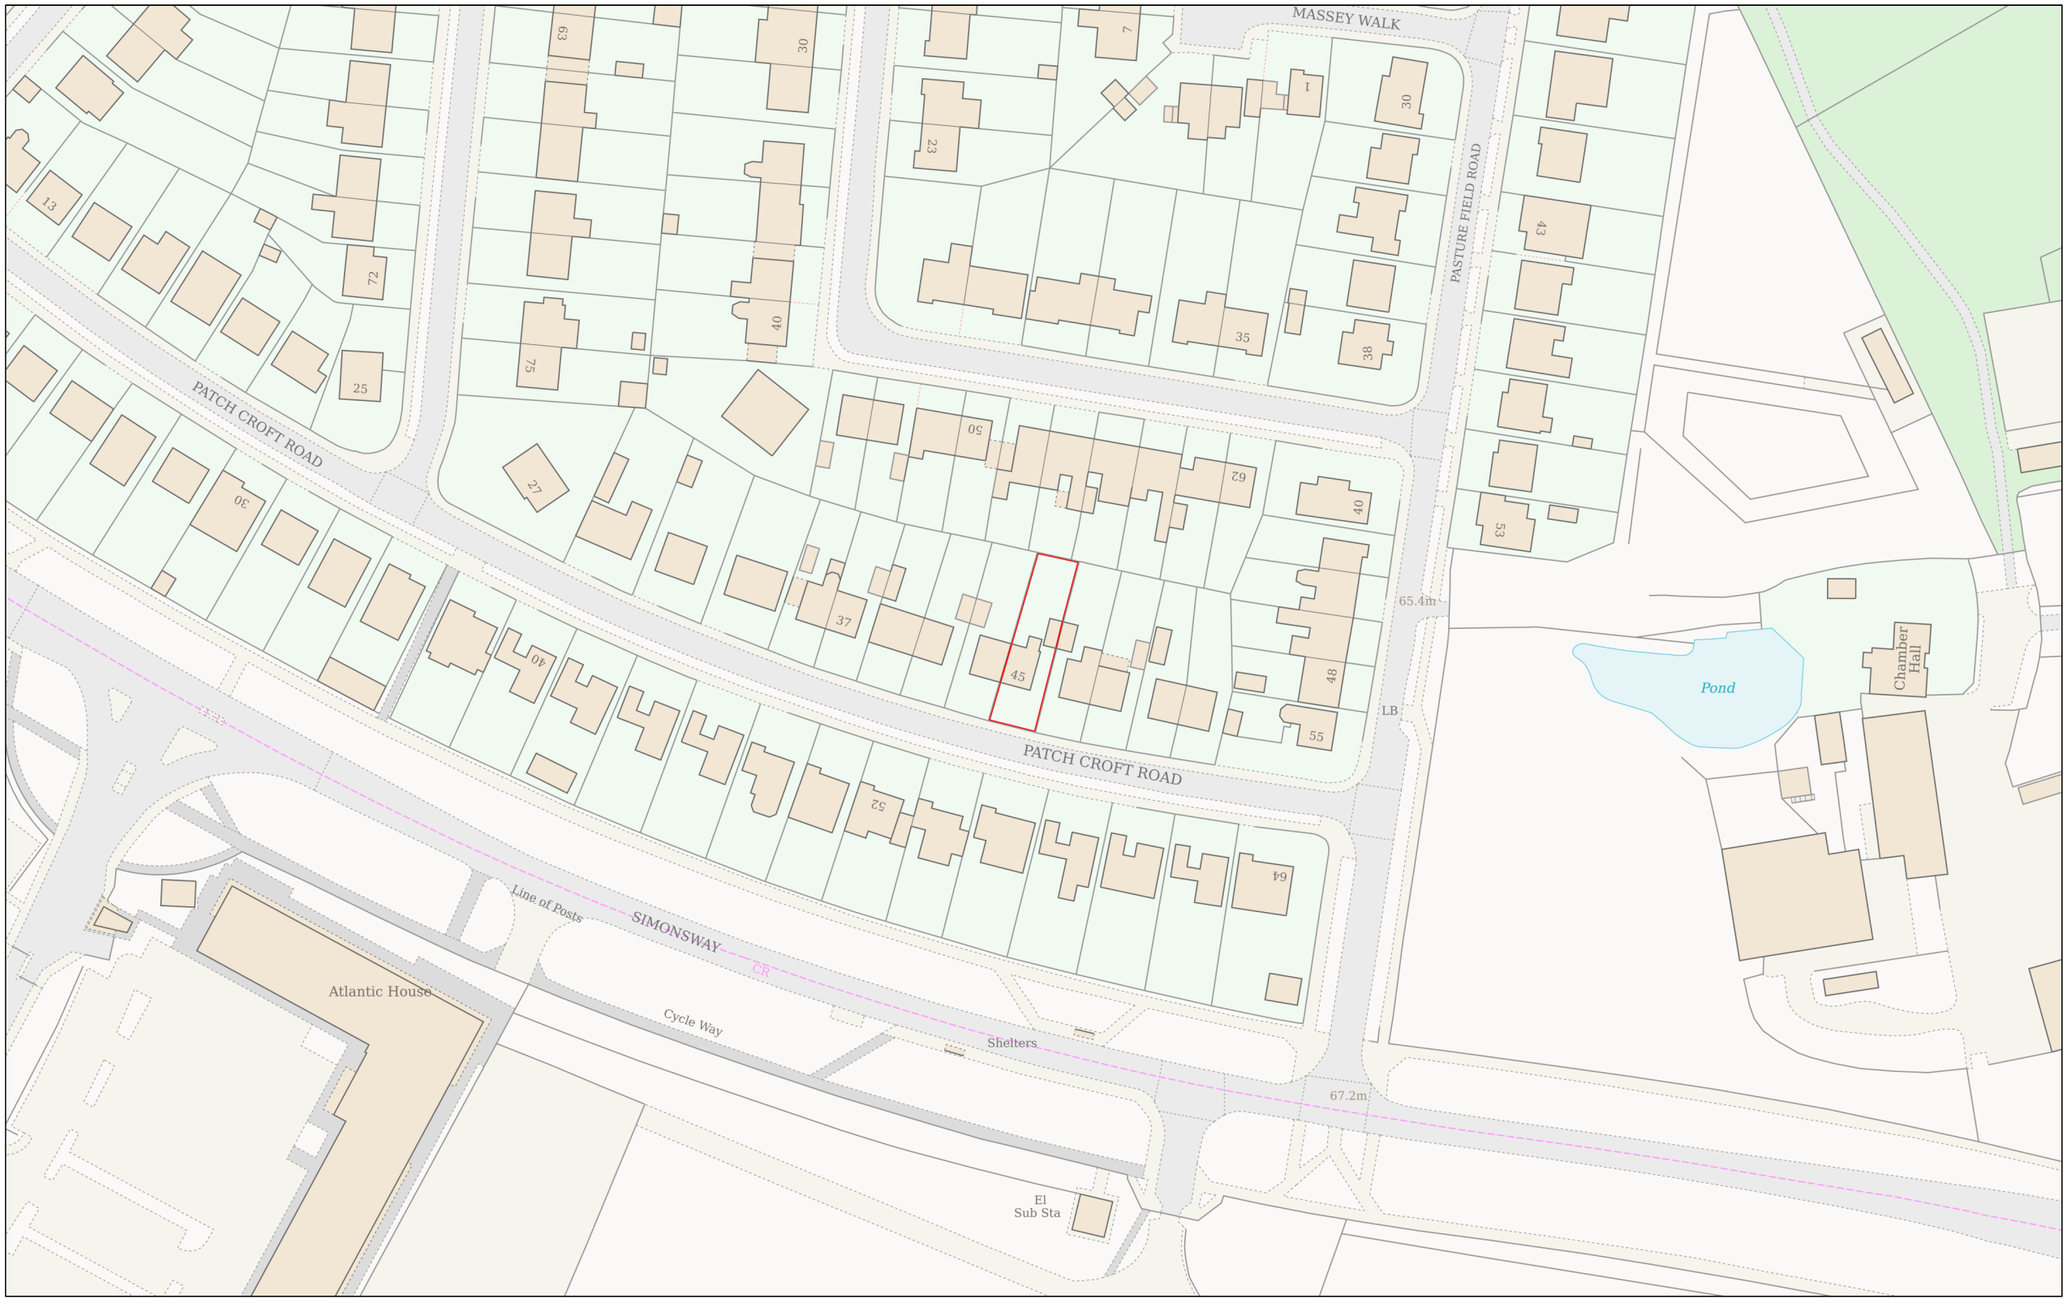

Planning Portal Reference: **PP-15036558v1**

Powered By TerraQuest

© Crown copyright and database rights 2026 OS 100042766