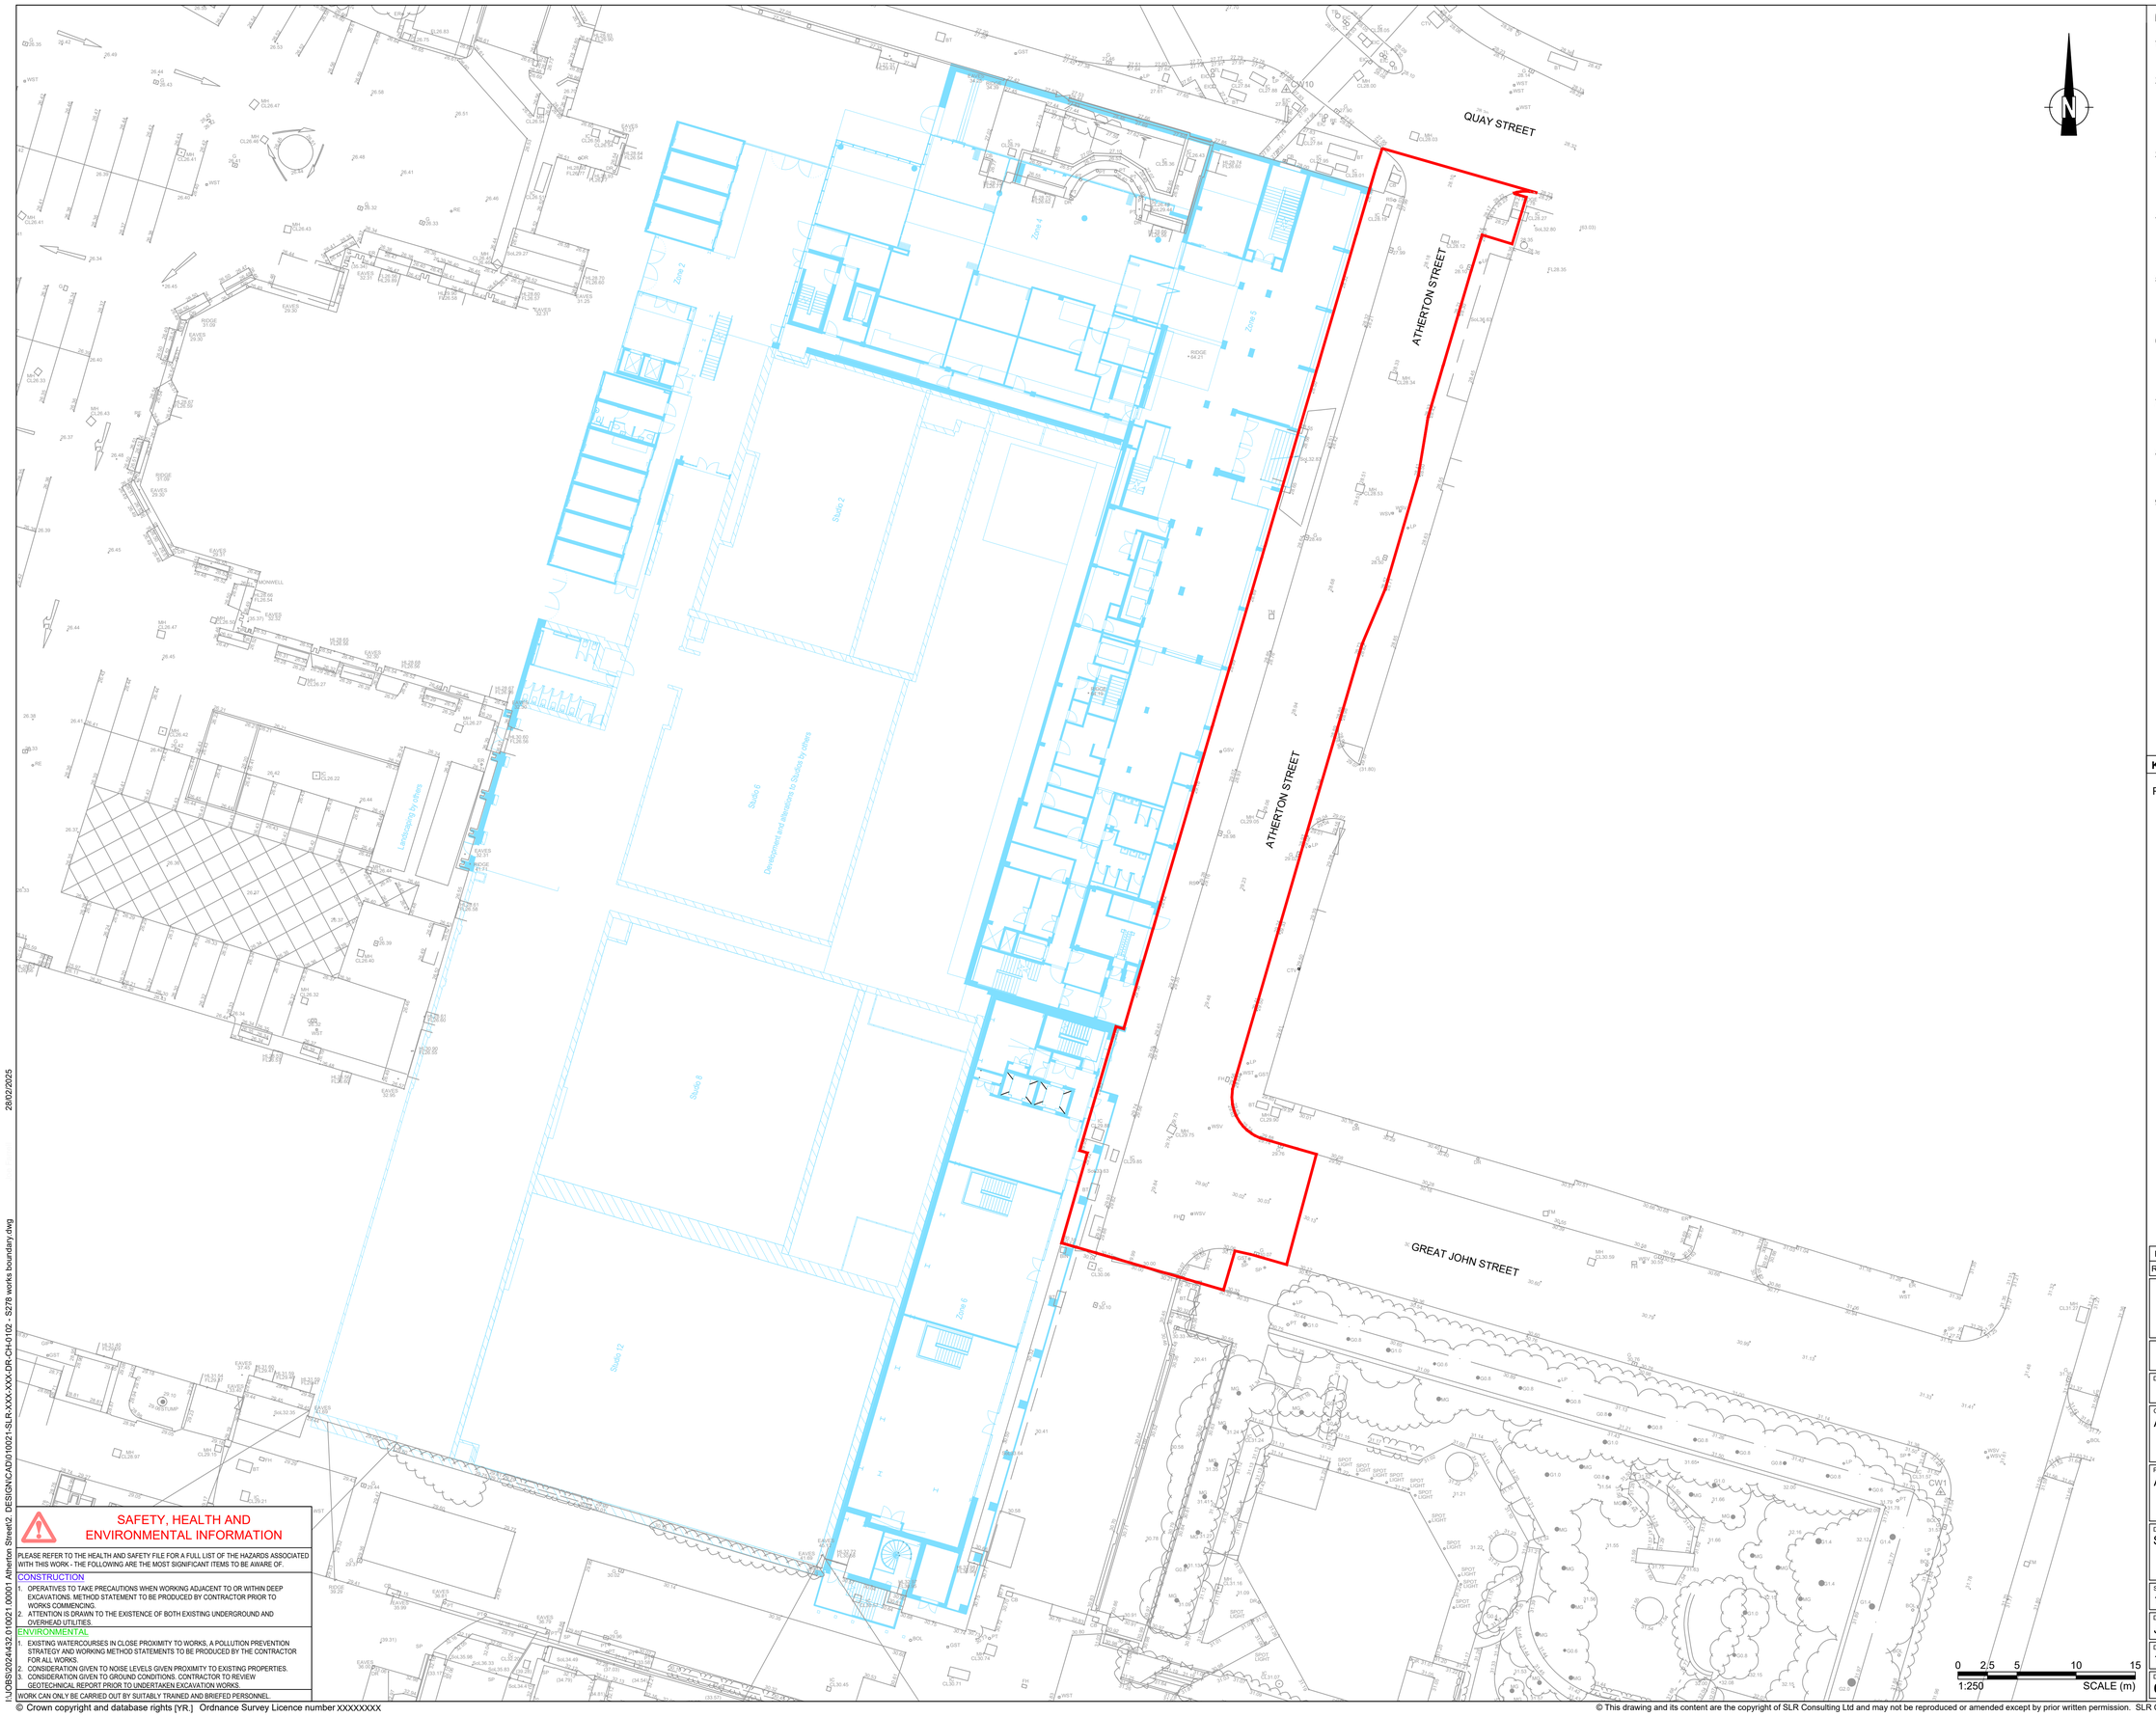

NOTES:

1. THE HIGHWAY AUTHORITY IS MANCHESTER CITY COUNCIL
2. THIS DRAWING SHALL BE READ IN CONJUNCTION WITH ALL DRAWINGS WITHIN APPENDIX 0/4, THE MANUAL OF CONTRACT DOCUMENTS FOR HIGHWAY WORKS (SHW) AND THE CONTRACT SPECIFICATION.
3. HIGHWAY WORKS WHERE INDICATED BEYOND THE PROPOSED ADOPTION BOUNDARY ARE TO BE CONSTRUCTED AS PART OF THIS CONTRACT BUT TO REMAIN PRIVATE.
4. FOR APPLICABLE SECTOR SCHEMES FOR WORKMANSHIP AND MATERIALS WITH ASSOCIATED APPENDICES; REFER TO APP 1/24 QUALITY MANAGEMENT SYSTEM PART E.
5. IN ACCORDANCE WITH THE CDM REGULATIONS RESIDUAL RISKS OF SIGNIFICANCE ARE INDICATED ON THE DRAWING ONLY BY MEANS OF A HAZARD TRIANGLE WITH APPROPRIATE NOTE.
6. THE CONTRACTOR SHALL CONDUCT THE WORKS WITH DUE REGARD TO THE ECOLOGICAL AND ENVIRONMENTAL REQUIREMENTS OF THE SCHEME.
7. THE CONTRACTOR SHALL TAKE SUCH STEPS TO SAFEGUARD AGAINST CONTAMINATION OF LOCAL WATERCOURSES.
8. TEMPORARY WORKS DESIGN ASSOCIATED WITH THE CONSTRUCTION OF THE WORKS SHALL BE THE RESPONSIBILITY OF THE CONTRACTOR.
9. TOPOGRAPHICAL SURVEY SUPPLIED BY SURVEY OPERATIONS LTD. DRAWING NO. A0 16E088/001 A. ALL DIMENSIONS, LEVELS AND SURVEY GRID COORDINATES ARE TO BE CHECKED BY THE CONTRACTOR AND ANY DISCREPANCIES ON THIS DRAWING OR ON SITE MUST BE REPORTED TO THE PROJECT MANAGER IMMEDIATELY.

KEY:

PROPOSED S278 WORKS BOUNDARY

APPROVED

Rev	Amendments	Date	By	Chk	Auth
P01	FIRST ISSUE	10.09.24	JF	JF	SR

SLR

www.slrconsulting.com

Drawing Status & Suitability Code: FOR STAGE APPROVAL — S4

Client: ALLIED LONDON

Project: ATHERTON STREET

Drawing Title: S278 WORKS RED LINE BOUNDARY PLAN

Scale	SLR Project No.
1:250 @ A1	432.010021.00001

Designed	Drawn	Checked	Authorised
JF	JF	SR	SR
Date 14.08.24	Date 14.08.24	Date 14.08.24	Date 14.08.24

Drawing Number: 010021-SLR-XXX-XXX-DR-CH-0102 — Rev: P01

SAFETY, HEALTH AND ENVIRONMENTAL INFORMATION

PLEASE REFER TO THE HEALTH AND SAFETY FILE FOR A FULL LIST OF THE HAZARDS ASSOCIATED WITH THIS WORK - THE FOLLOWING ARE THE MOST SIGNIFICANT ITEMS TO BE AWARE OF.

CONSTRUCTION

1. OPERATIVES TO TAKE PRECAUTIONS WHEN WORKING ADJACENT TO OR WITHIN DEEP EXCAVATIONS. METHOD STATEMENT TO BE PRODUCED BY CONTRACTOR PRIOR TO WORKS COMMENCING.
2. ATTENTION IS DRAWN TO THE EXISTENCE OF BOTH EXISTING UNDERGROUND AND OVERHEAD UTILITIES.

ENVIRONMENTAL

1. EXISTING WATERCOURSES IN CLOSE PROXIMITY TO WORKS. A POLLUTION PREVENTION STRATEGY AND WORKING METHOD STATEMENTS TO BE PRODUCED BY THE CONTRACTOR FOR ALL WORKS.
2. CONSIDERATION GIVEN TO NOISE LEVELS GIVEN PROXIMITY TO EXISTING PROPERTIES.
3. CONSIDERATION GIVEN TO GROUND CONDITIONS. CONTRACTOR TO REVIEW GEOTECHNICAL REPORT PRIOR TO UNDERTAKEN EXCAVATION WORKS.

WORK CAN ONLY BE CARRIED OUT BY SUITABLY TRAINED AND BRIEFED PERSONNEL.

I:\JOBS\20244\32.010021.00001 Atherton Street\2. DESIGN\CAD\010021-SLR-XXX-XXX-DR-CH-0102 - S278 works boundary.dwg 28/02/2025

© Crown copyright and database rights [YR.] Ordnance Survey Licence number XXXXXXXX

© This drawing and its content are the copyright of SLR Consulting Ltd and may not be reproduced or amended except by prior written permission. SLR Consulting Ltd accepts no liability for any amendments made by other persons.