


12 Charles Street Elevation

Scale: 1:30@A1



12 Oxford Road Elevation

Scale: 1:30@A1

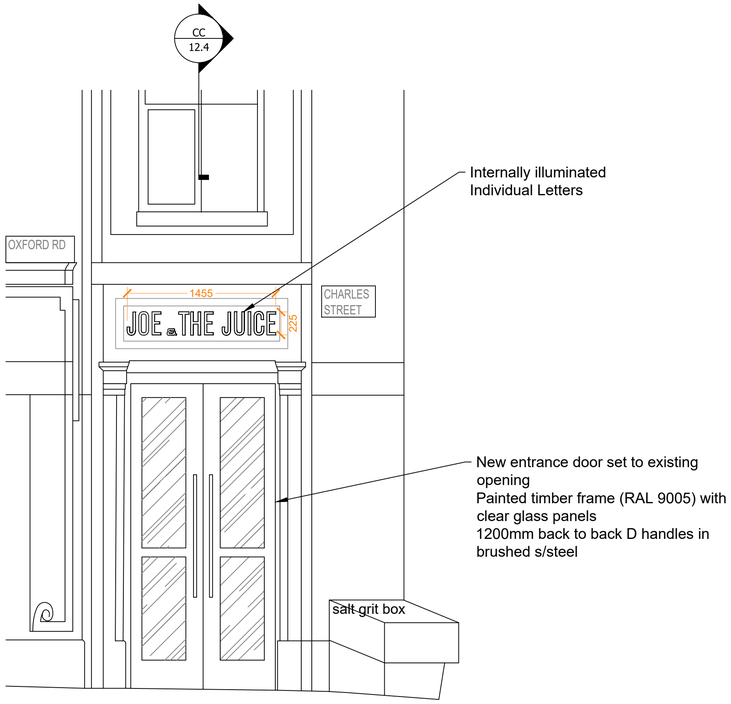

12 Corner Elevation

Scale: 1:30@A1

REVISION	DATE	DETAILS

PROJECT

Unit 15 Oxford Place,
Oxford Road, Manchester

JOE & THE JUICE

FLOOR

External

DRAWING TITLE

External Elevations

SCALE	PAPER SIZE
1:50	A1
DRAWING NUMBER	REVISION
7147-12.1	C
DRAWN BY	DATE
SE	23.06.26

STATUS

L1

designtime
adt@adesigntime.com
www.designtime.uk.com
2-Work, 7 Cutler Mill
Tileyard North WF1 5FY



12 Mallard Street Elevation

Scale: 1:30@A1

REVISION	DATE	DETAILS

PROJECT

Unit 15 Oxford Place,
Oxford Road, Manchester

JOE & THE JUICE

FLOOR

External

DRAWING TITLE

External Elevations

SCALE	PAPER SIZE
1:50	A1
DRAWING NUMBER	REVISION
7147-12.2	C
DRAWN BY	DATE
SE	23.06.26


STATUS

L1

designtime


adt@adesigntime.com
www.designtime.uk.com

2-Work, 7 Cutter Mill
Treyard North WF1 5FY

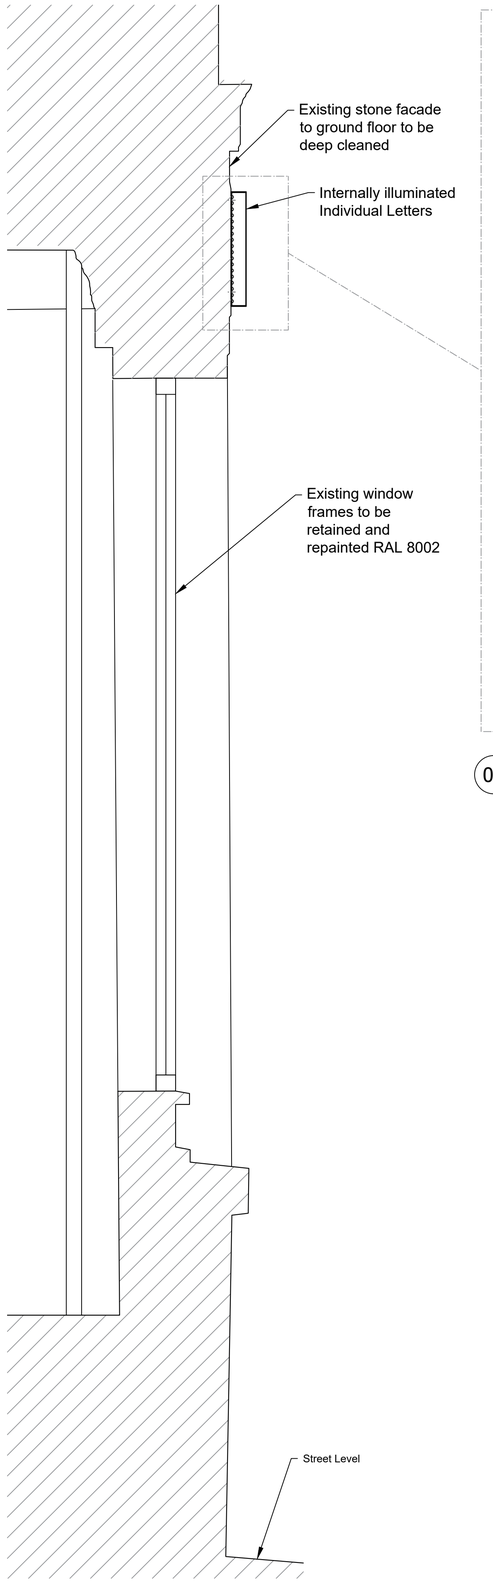


AA Section AA

Scale: 1:10@A1

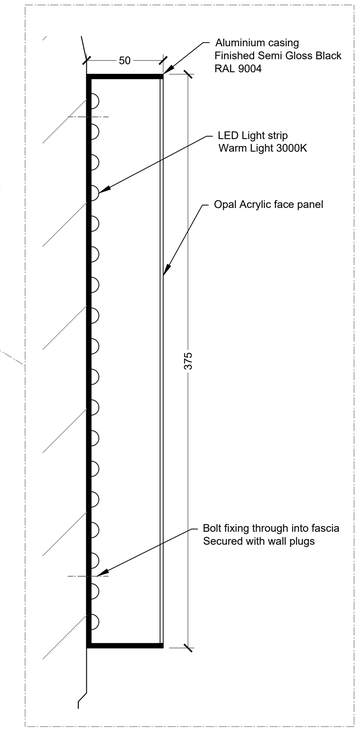


01 Sign Detail

Scale: 1:2@A1

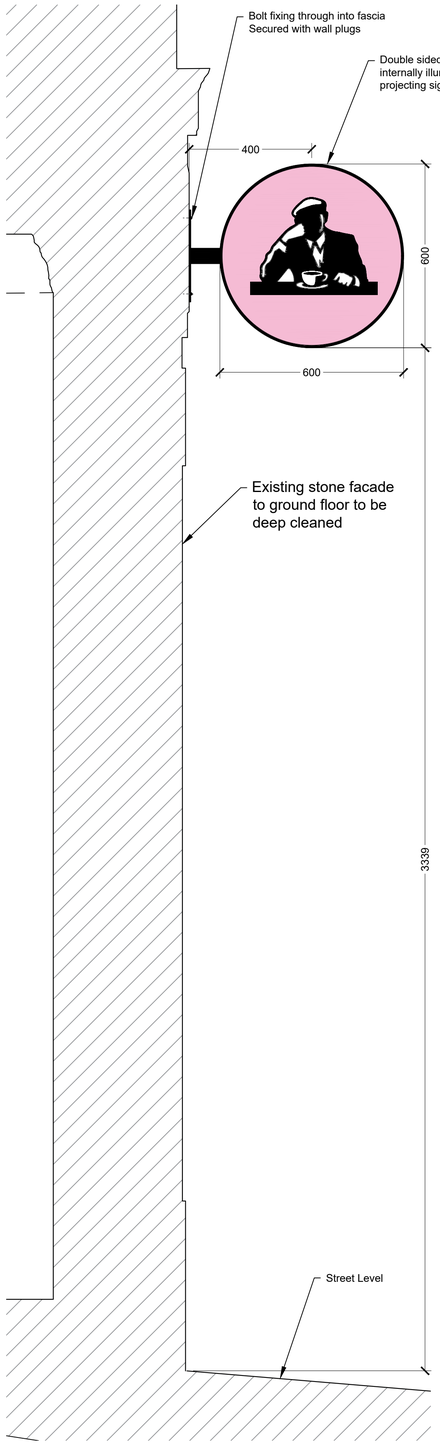


BB Section BB


Scale: 1:10@A1

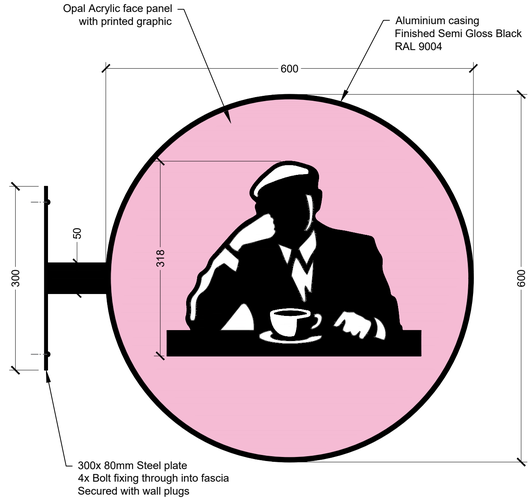


Side Elevation

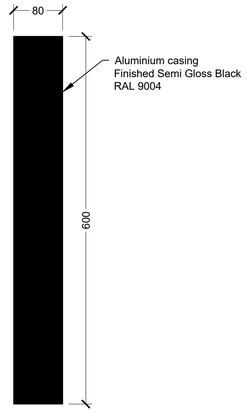

End Elevation

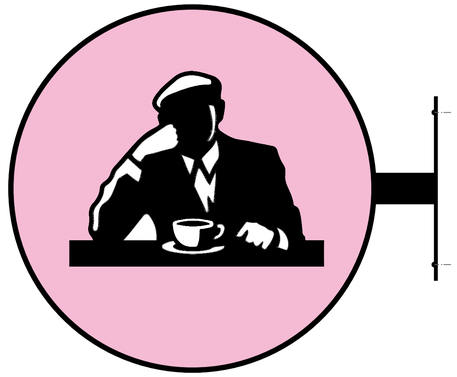

Side Elevation

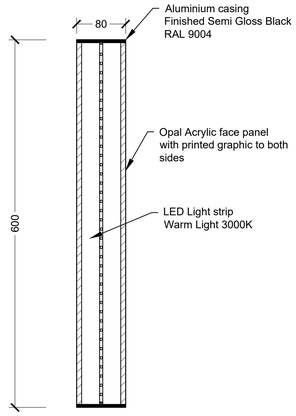

Section

REVISION	DATE	DETAILS

PROJECT

Unit 15 Oxford Place,
Oxford Road, Manchester

JOE & THE JUICE

FLOOR

External

DRAWING TITLE


External Sections AA & BB
Sign Details

SCALE	PAPER SIZE
1:50	A1
DRAWING NUMBER	REVISION
7147-12.3	C
DRAWN BY	DATE
SE	23.06.26

STATUS

L1

designtime
adt@adesigntime.com
www.designtime.uk.com
2-Work, 7 Cutter Mill
Tinyard North WF1 5FY

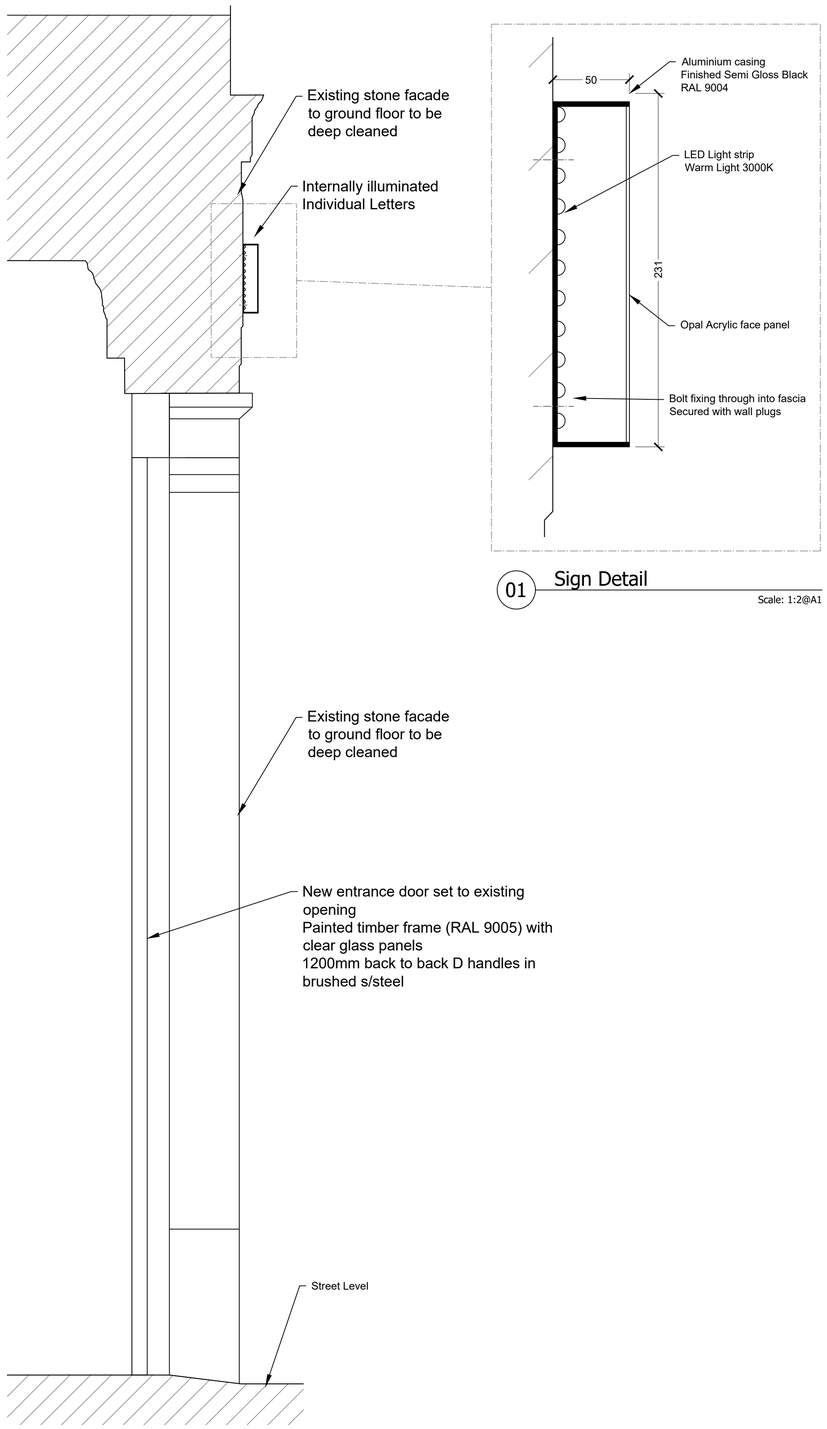


CC Section CC

Scale: 1:10@A1


01 Sign Detail

Scale: 1:2@A1

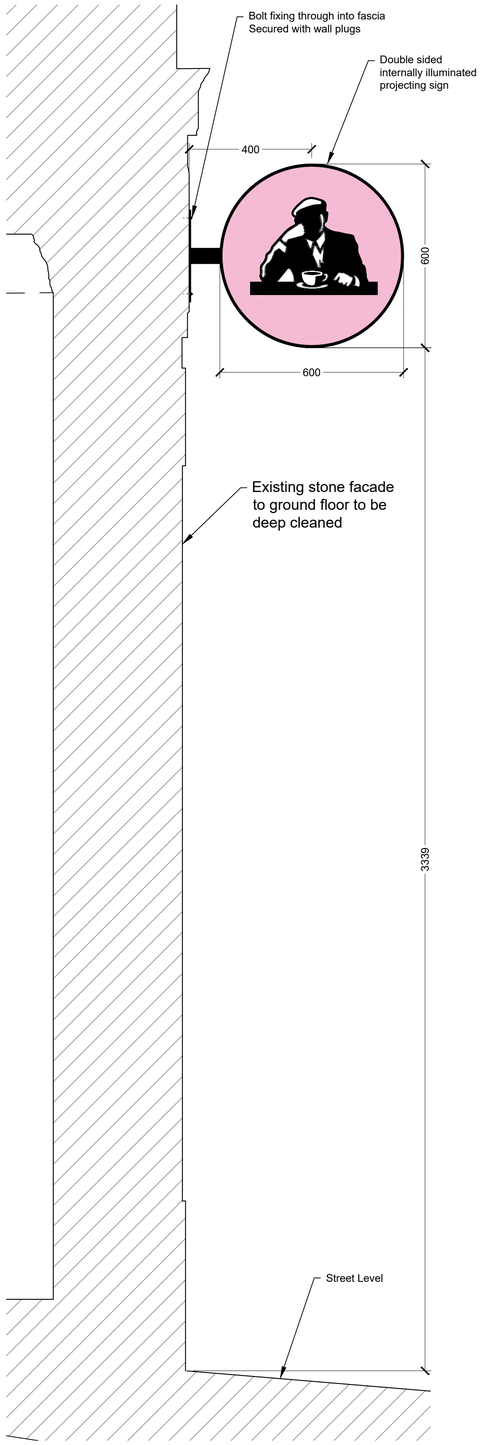


DD Section DD

Scale: 1:10@A1

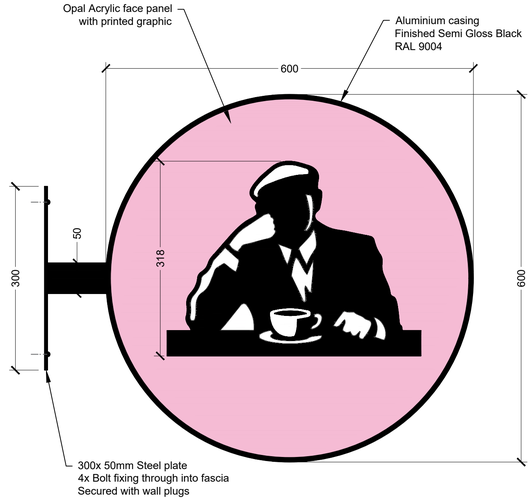


Side Elevation

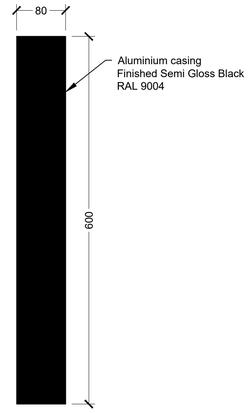

End Elevation

Side Elevation

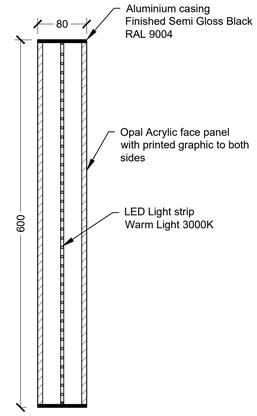

Section

REVISION	DATE	DETAILS

PROJECT

Unit 15 Oxford Place,
Oxford Road, Manchester

JOE & THE JUICE

FLOOR

External

DRAWING TITLE

External Sections AA & BB
Sign Details

SCALE	PAPER SIZE
1:50	A1
DRAWING NUMBER	REVISION
7147-12.3	C
DRAWN BY	DATE
SE	23.06.26

STATUS

L1

designtime
adt@adesigntime.com
www.designtime.uk.com
2-Work, 7 Cutter Mill
Thwyard North WF1 5FY