
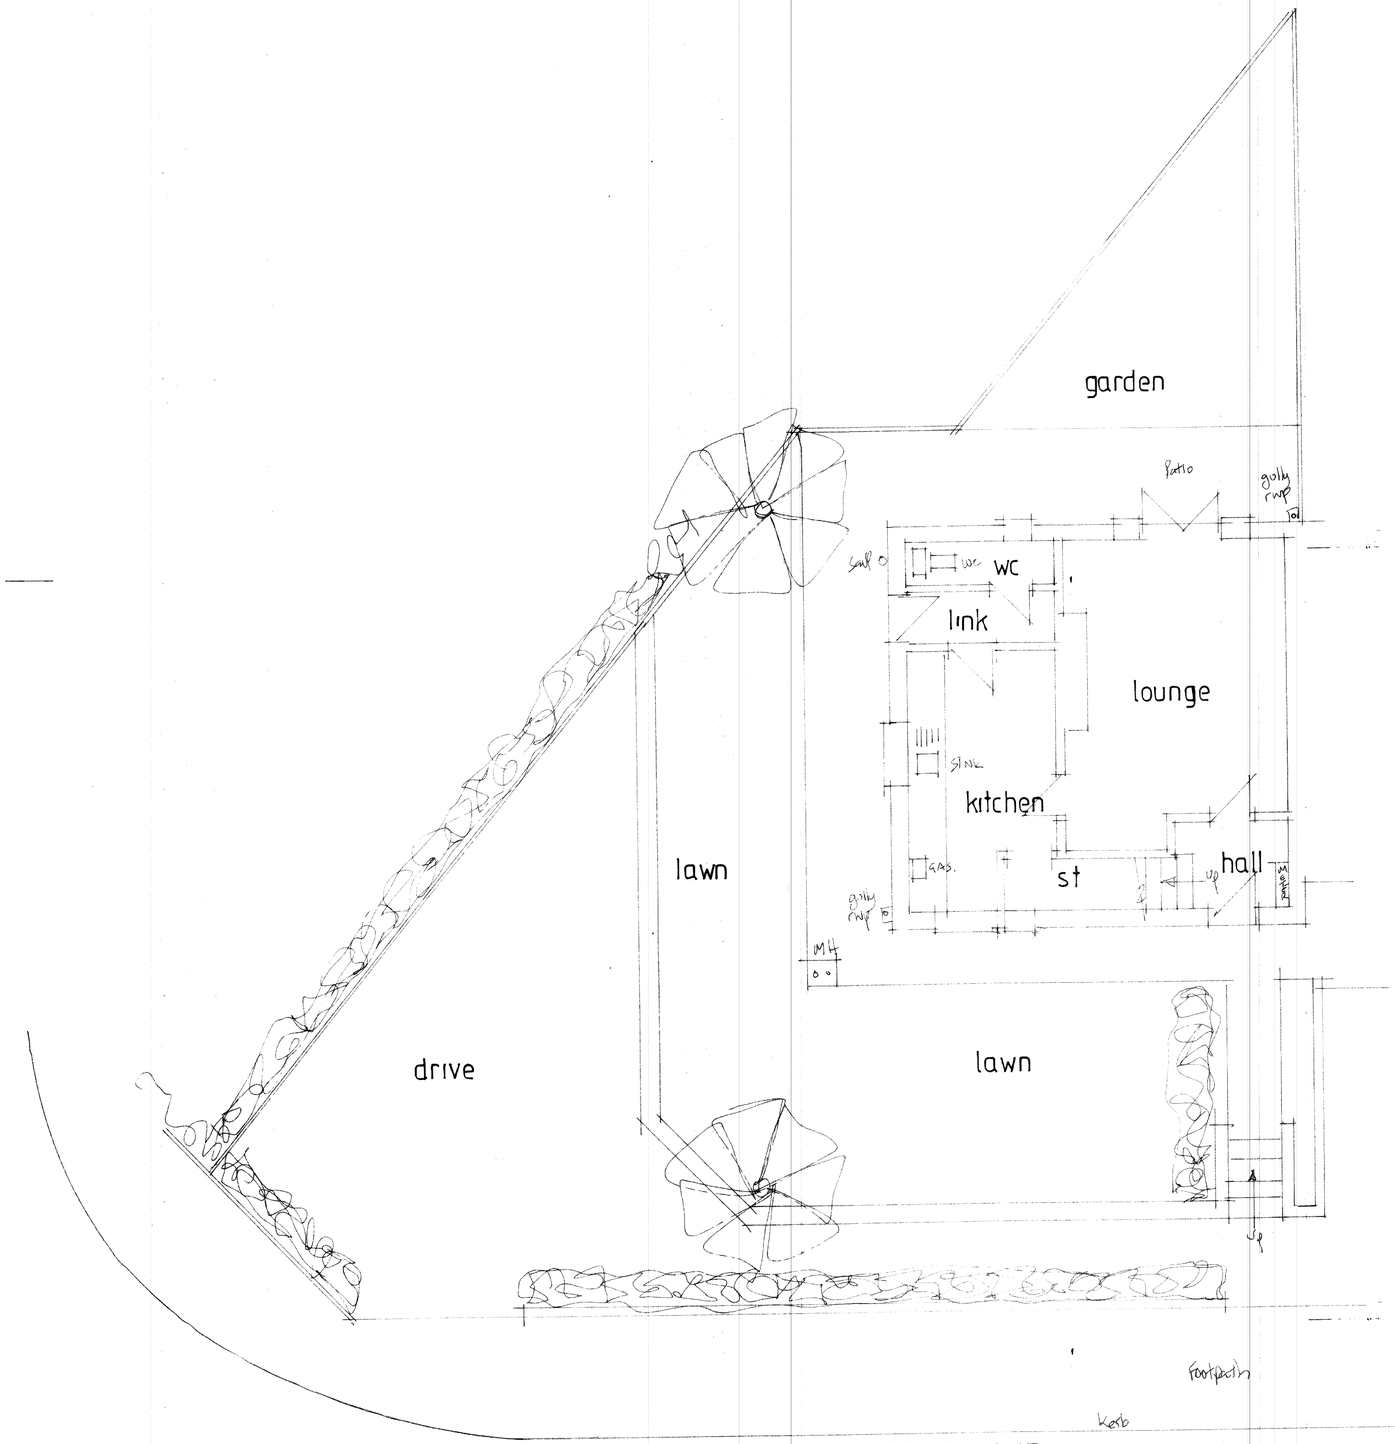


GROUND FLOOR LAYOUT

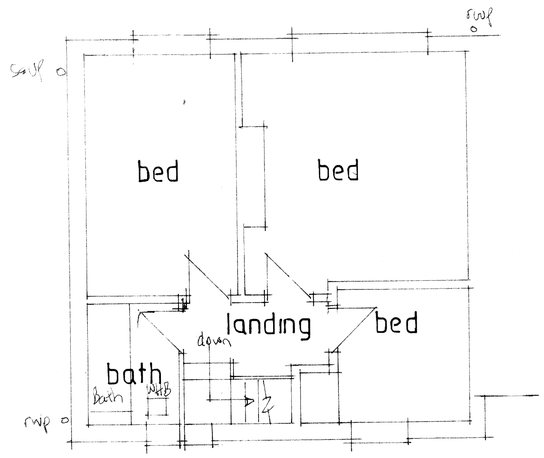

FIRST FLOOR LAYOUT

PROJECT
PROPOSED CHANGE OF USE FROM DWELLING (C3) TO CHILDREN'S CARE HOME (C2).

DRAWING TITLE
EXISTING LAYOUTS.

CLIENT
ANDRZEI JACHNA.

PROPERTY ADDRESS
1, WELDON DRIVE, BLACKLEY, MANCHESTER. M9 0RW.

SCALE
SCALE 1:50@A1

DATE
JUN 2026.

DRAWING No
CL 06265987/1.

1:100 0 1m 2m 3m 4m 5m 6m
0 0.5m 1m 1.5m 2m 2.5m 3m
1:50
Scale Bar