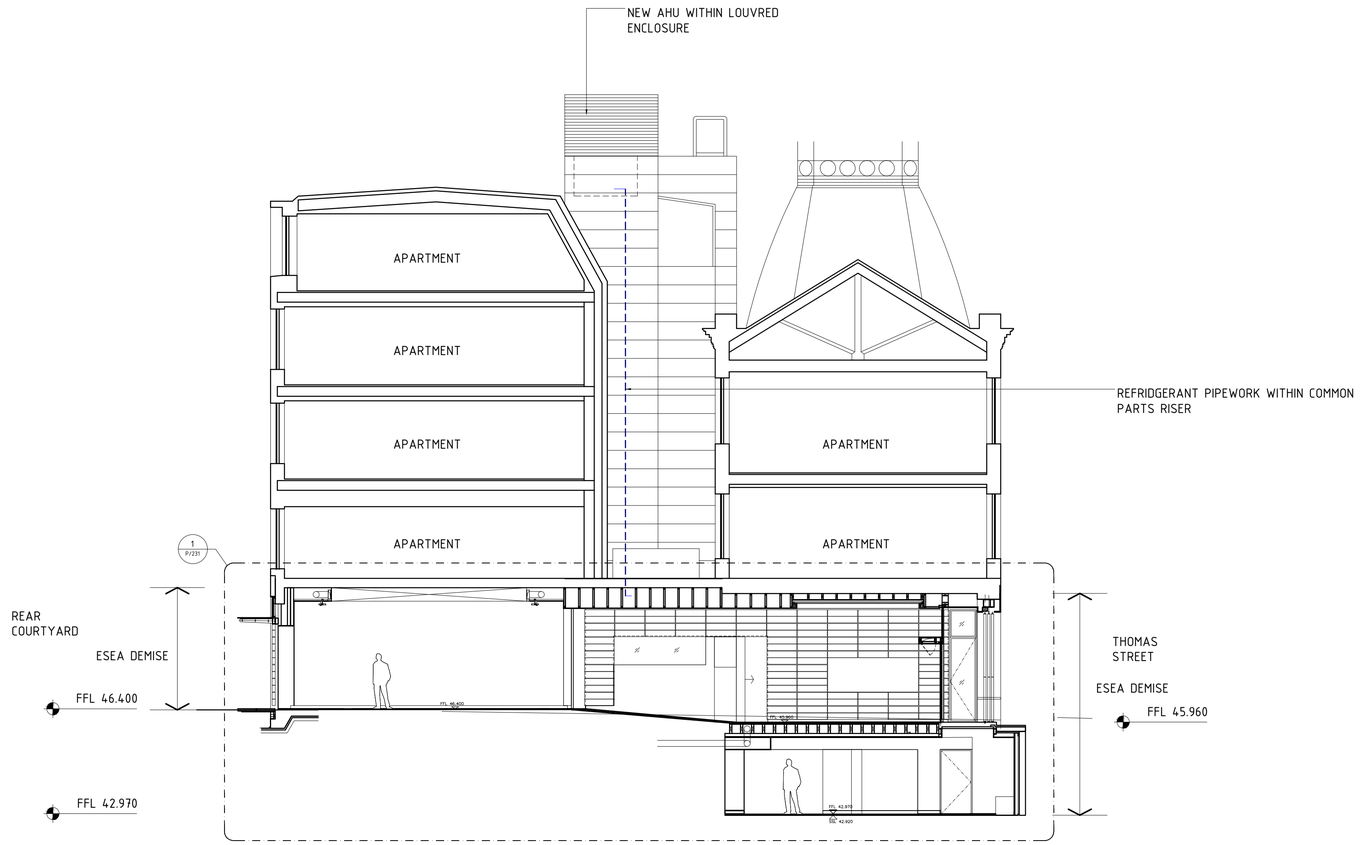


1. SECTION

0m 1m 10m

© London Studio Architecture Ltd

GENERAL NOTES


This drawing is for information only
Do not scale from drawing
All dimensions & levels to be checked on site
Any discrepancies to be reported to the Architect

DRAWING NOTES

ALL LAYOUTS & DIMENSIONS BASED ON RECORD DRAWINGS, NOT FROM MEASURED SURVEY - INACCURACIES / DISCREPANCIES MAY OCCUR.

REFER TO CONSULTANT INFORMATION FOR;
- STRUCTURAL ENGINEERING
- UTILITIES
- MEP SERVICES
- SECURITY SYSTEMS
- IT & COMMS

- date -
revision notes

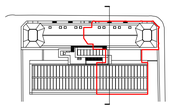

LONDON STUDIO ARCHITECTURE
07788 788198
www.londonstudioarchitecture.com

project
ESEA CONTEMPORARY

title
PROPOSED SECTION C
-

status
FOR INFORMATION

scale: 1:100@A1/1:200@A3
date: 01.Jun.2026

dwg. no.: LSA/079/PA/P/234
rev.: -