

CREED
1760

STUDIO OL3
ARCHITECTURAL DESIGN

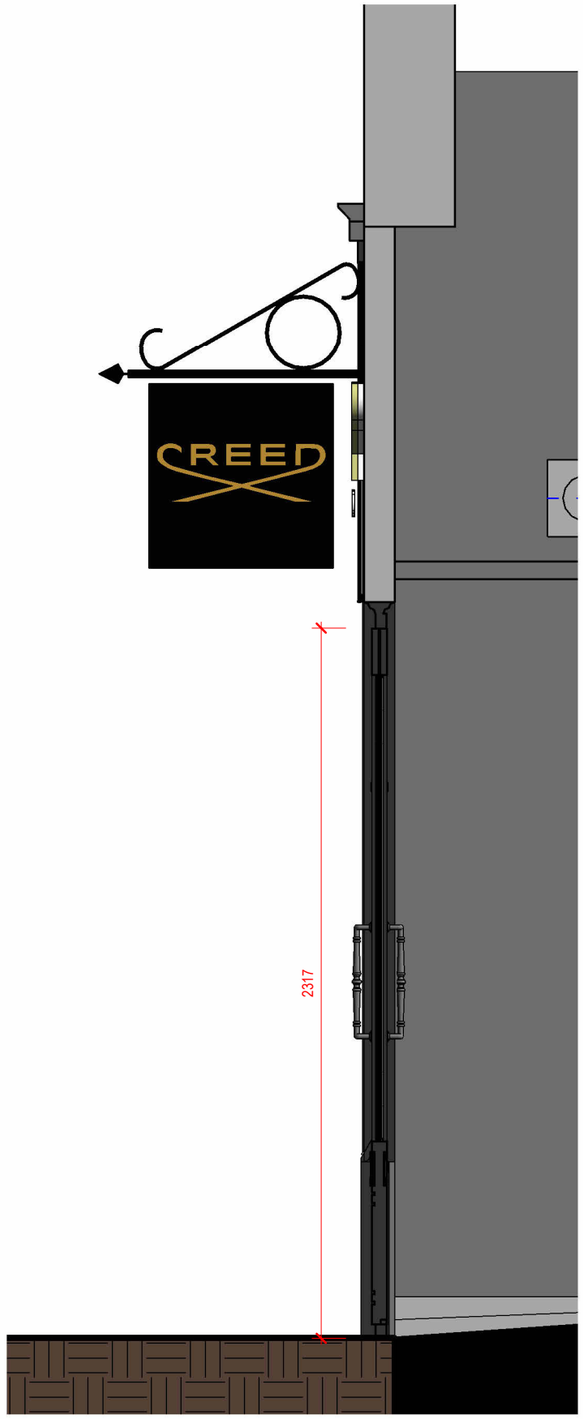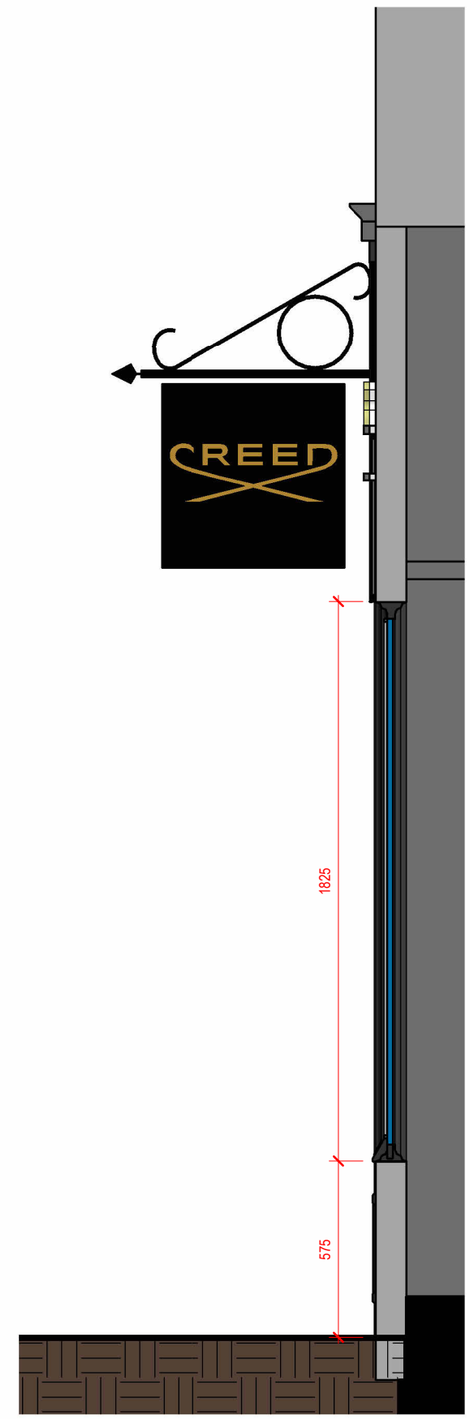


## 1 Proposed Door Section
1 : 20

## 2 Proposed Window Section
1 : 20

| No. | Description | Date |
|---|---|---|

L'Oréal - House of Creed | 1130 22 - 56 King Street Manchester | Proposed Shop Front Door And Window Sections | 219 | 1 : 20 @A3 | 16.06.26