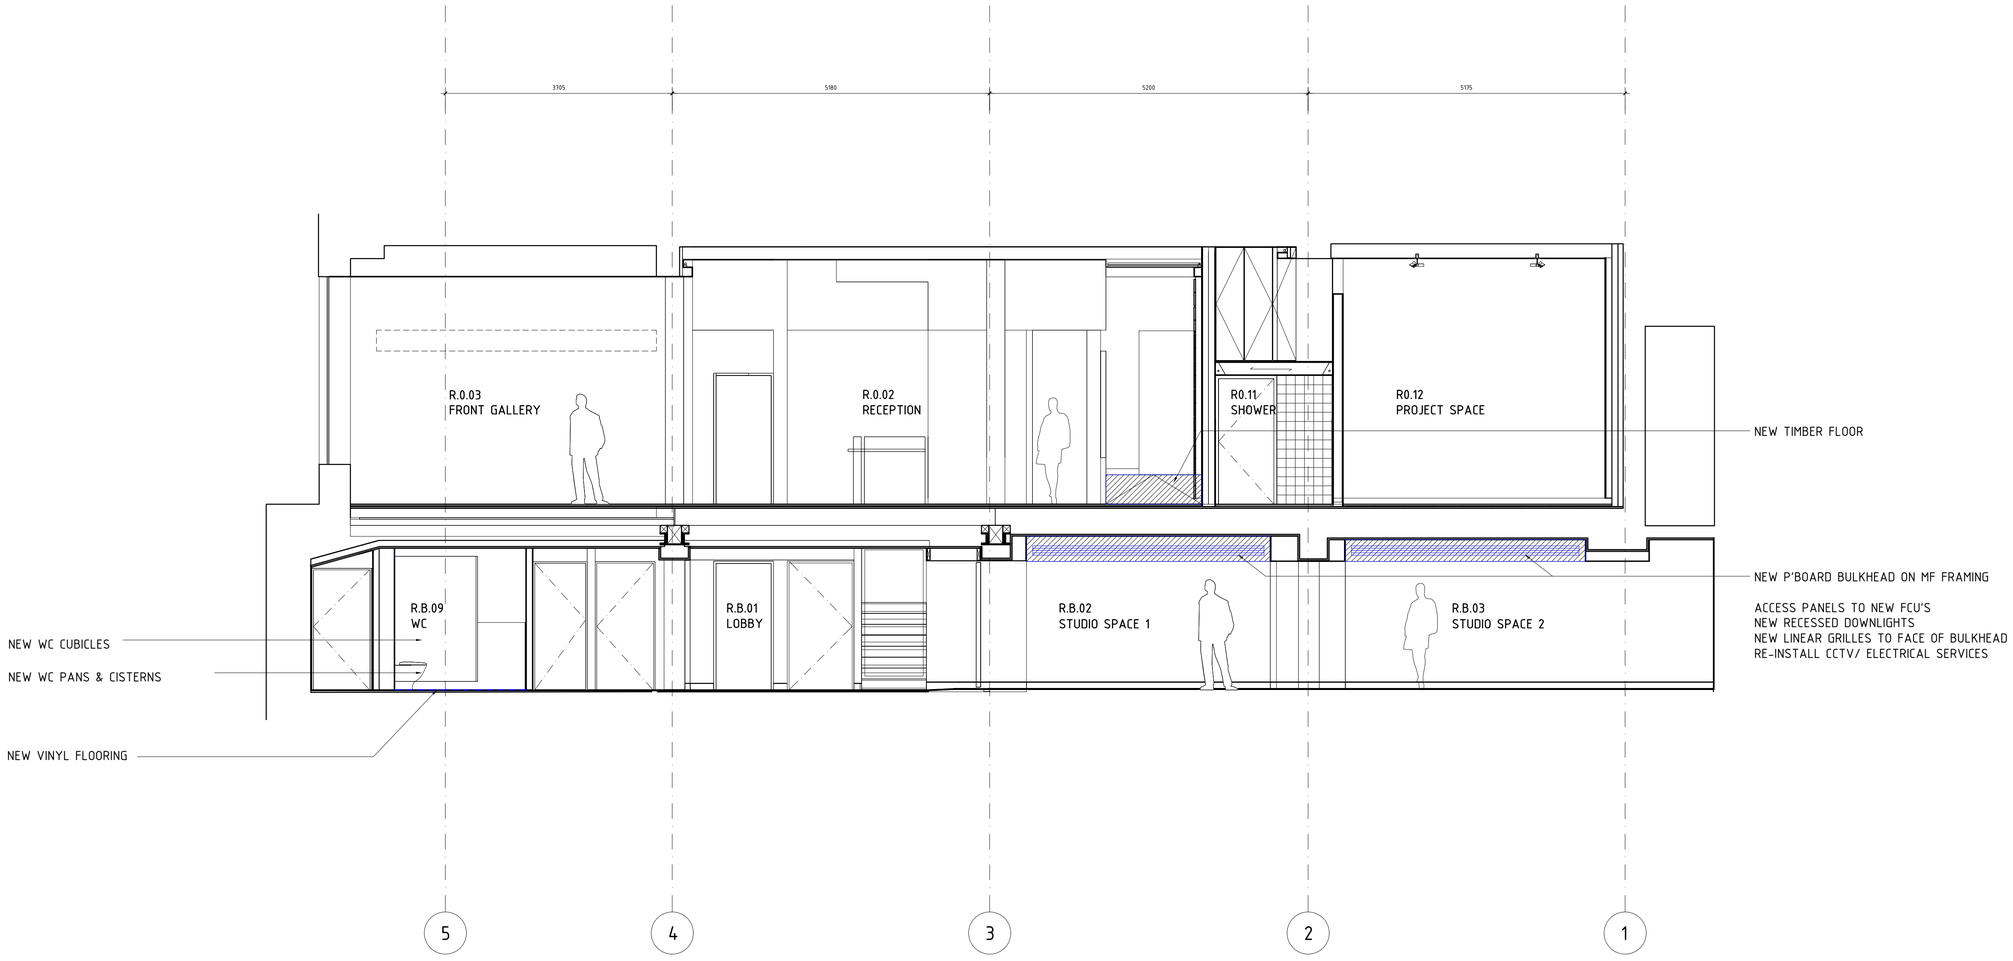


GENERALLY: NEW DECORATION THROUGHOUT
TO WALLS, DOORS & CEILINGS

0m 1m 5m

© London Studio Architecture Ltd

GENERAL NOTES

This drawing is for information only
Do not scale from drawing
All dimensions & levels to be checked on site
Any discrepancies to be reported to the Architect

DRAWING NOTES

ALL LAYOUTS & DIMENSIONS BASED ON RECORD DRAWINGS, NOT FROM MEASURED SURVEY - INACCURACIES / DISCREPANCIES MAY OCCUR.

REFER TO CONSULTANT INFORMATION FOR;
- STRUCTURAL ENGINEERING
- UTILITIES
- MEP SERVICES
- SECURITY SYSTEMS
- IT & COMMS

NEW ELEMENT

- date -
revision notes

LONDON STUDIO
ARCHITECTURE
07788 788198
www.londonstudioarchitecture.com

project
ESEA CONTEMPORARY
title
PROPOSED
SECTION B
.
status
FOR INFORMATION
scale 1:50@A1/1:100@A3
date 01.Jun.2026
dwg. no. LSA/079/PA/P/232
rev. -