



1. SALMON STREET ELEVATION

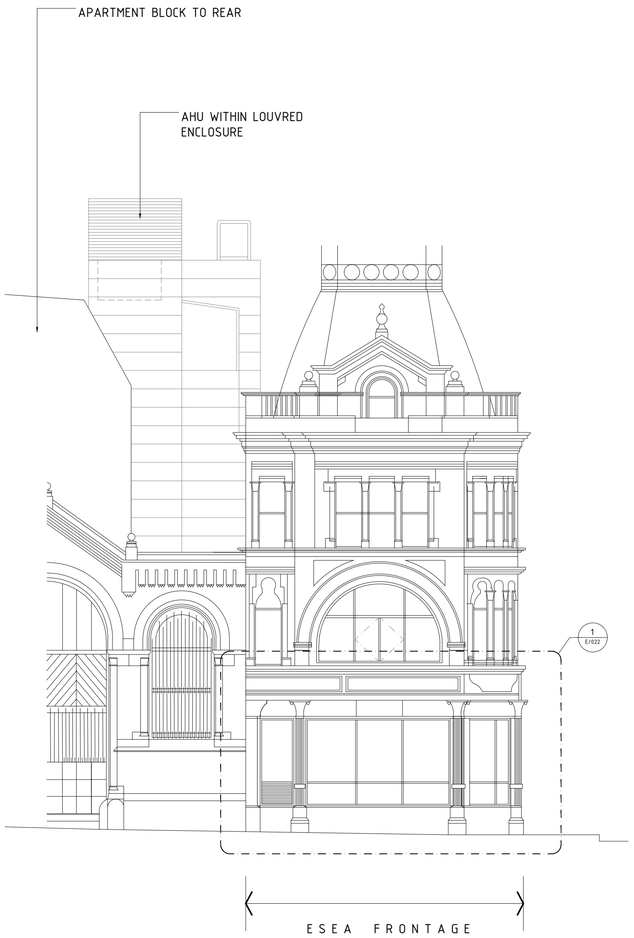

2. THOMAS STREET ELEVATION

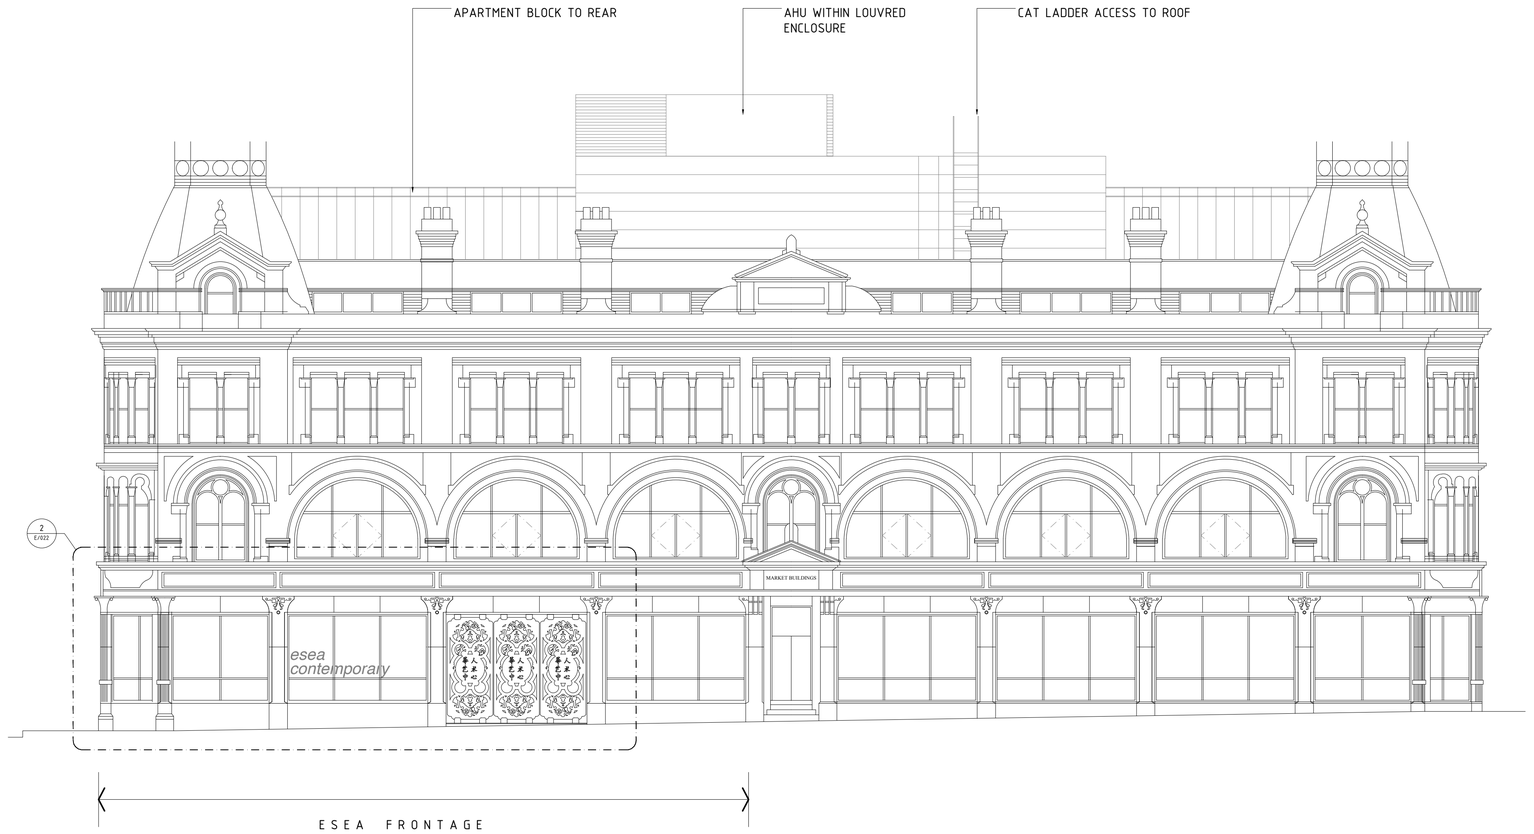

© London Studio Architecture Ltd

GENERAL NOTES


This drawing is for information only
Do not scale from drawing
All dimensions & levels to be checked on site
Any discrepancies to be reported to the Architect

DRAWING NOTES

ALL LAYOUTS & DIMENSIONS BASED ON RECORD DRAWINGS, NOT FROM MEASURED SURVEY - INACCURACIES / DISCREPANCIES MAY OCCUR.

REFER TO CONSULTANT INFORMATION FOR;
- STRUCTURAL ENGINEERING
- UTILITIES
- MEP SERVICES
- SECURITY SYSTEMS
- IT & COMMS

- date -
revision notes

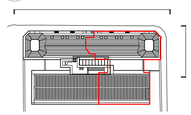

LONDON STUDIO ARCHITECTURE
07788 788198
www.londonstudioarchitecture.com

project
ESEA CONTEMPORARY

title
EXISTING ELEVATIONS

status
FOR INFORMATION

scale | date
1:100@A1/1:200@A3 | 01.Jun.2026

dwg. no. | rev.
LSA/079/PA/E/021 | -