© London Studio Architecture Ltd

GENERAL NOTES

This drawing is for information only
Do not scale from drawing
All dimensions & levels to be checked on site
Any discrepancies to be reported to the Architect

DRAWING NOTES


ALL LAYOUTS & DIMENSIONS BASED ON RECORD DRAWINGS, NOT FROM MEASURED SURVEY - INACCURACIES / DISCREPANCIES MAY OCCUR.

REFER TO CONSULTANT INFORMATION FOR;
- STRUCTURAL ENGINEERING
- UTILITIES
- MEP SERVICES
- SECURITY SYSTEMS
- IT & COMMS



ESEA FRONTAGE

1. SALMON STREET ELEVATION

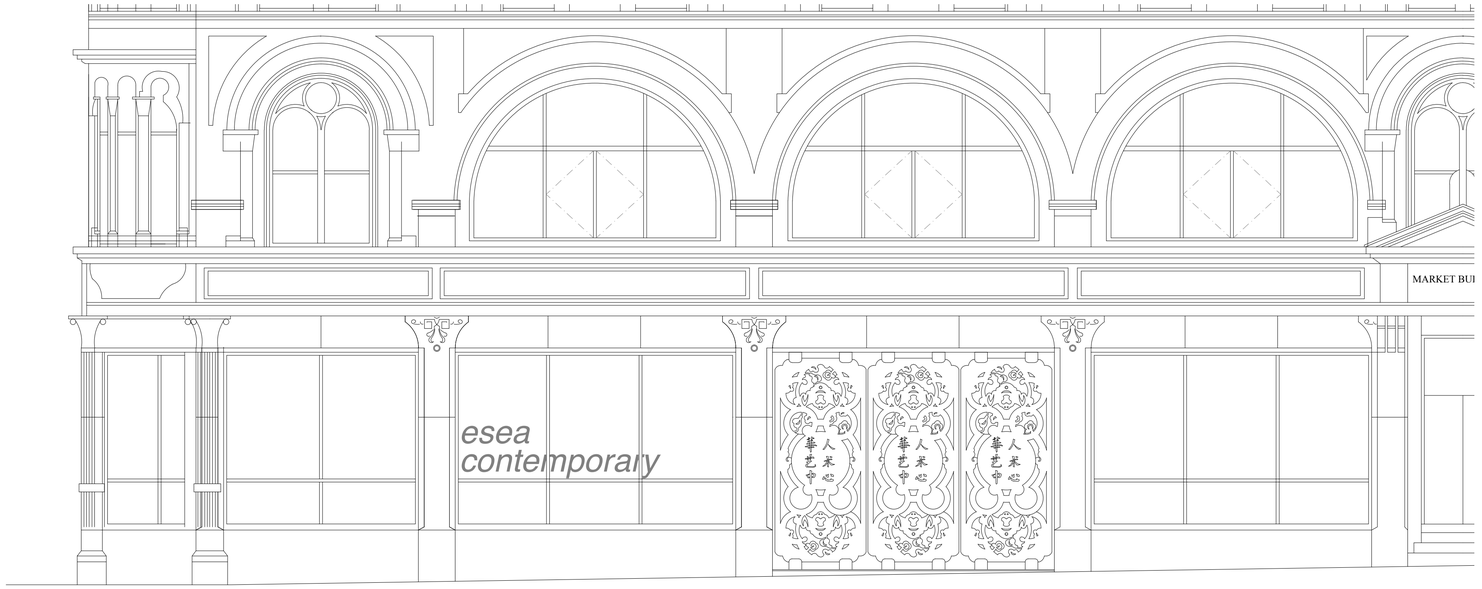


ESEA FRONTAGE

2. THOMAS STREET ELEVATION

0m 1m 5m

– date –
revision notes

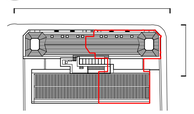

LONDON STUDIO ARCHITECTURE

07788 788198

www.londonstudioarchitecture.com

project
ESEA CONTEMPORARY

title
EXISTING ELEVATIONS

status
FOR INFORMATION

scale: 1:50@A1/1:100@A3
date: 01.Jun.2026

dwg. no.: LSA/079/PA/E/021
rev.: –