



Hatched area indicates the wheelchair-accessible zone.

The communal table is designed to accommodate max. 2no. of wheelchair user at the left-hand end of the table.


1 in 13 ramp with handrails on both sides

Loose bistro table and chairs, can be adjusted as required to maintain wheelchair access.


Loose bar stalls, can be adjusted as required to maintain wheelchair access.

Loose seating to kitchen island. Furniture can be repositioned as required to provide wheelchair access.


FURNITURE

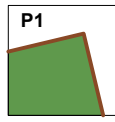


RAISED PLANTER
Refer to specification clause Q50/122.
Location: Ground floor courtyard
Product: Staple Planter Edge with Velpx system by Logic or equal and approved.
Size: W various, L Various, H (West Courtyard) 1000 - 1150mm above FFL. Keep top of planter as same height across the same courtyard; H (East Courtyard) 450mm above FFL.
Finish: Powder coated
Colour: RAL 7016 30% gloss

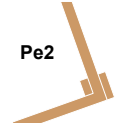


PROPOSED METAL PERGOLA
Refer to specification clause Q50/231.
Location: Eastern courtyard.
Product: Algrave metal pergola by Renson or equal and approved
Material: Aluminum
Size: 4000 x 5730 x 2800mm.
Colour: To match external window frame on building. B+K to confirm colour.

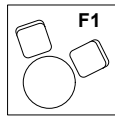


BISTRO TABLE AND CHAIR SET
Refer to specification clause Q50/233.
Location: Eastern and western courtyards
Product: Metal Bistro Table and Chair by Fermob or equal and approved
Material: Powder coated steel
Size: Table - > 770 x H 740mm ; Chair - 420 x 500 x H 820mm.
Colour: Black Cherry

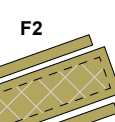


BESPOKE OUTDOOR TABLE AND CHAIR SET OVER VENT OPENING
Refer to specification clause Q50/225.
Table over vent opening with metal frame support. Enhanced Grain by Millboard. Refer to dwg. 63073-PLA-ZZ-ZZ-DR-L-7002 for details.
Location: Western courtyard
Material: Composite table top with powder coated steel frame
Size: Table: 4800 x 1800 x 700mm; Benches: 2150 x 400 x 450mm.
Other: To have outdoor sockets integrated on composite table top divider.

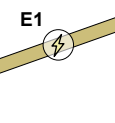


COMPOSITE TIMBER DIVIDER WITH INTEGRATED CHARGING SOCKETS
Refer to specification clause Q50/225.
Refer to dwg 63073-PLA-ZZ-ZZ-DR-L-7002 for details
Material: Enhanced Grain by Millboard. Panel with metal support
Size: L 1500 x W 240 x H 400mm

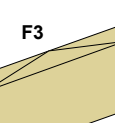


BESPOKE LOUNGER SEAT OVER VENT OPENING
Refer to specification clause Q50/221.
Refer to dwg. 63073-PLA-ZZ-ZZ-DR-L-7003 for details
Location: Western courtyard.
Material: Slatted top with powder coated steel frame. Enhanced Grain by Millboard. Metal frame - RAL 7016
Size: 3100 x 1800 x 400-1100mm

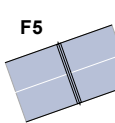


FOLDABLE OUTDOOR TABLE TENNIS TABLES
Refer to specification clause Q50/235.
Location: Eastern courtyard
Product: To be specified by client

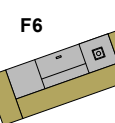


KITCHEN ISLAND
Refer to specification clause Q50/330 and drawing 63073-PLA-ZZ-ZZ-DR-L-7017 for details.
Stainless steel outdoor cooking island, with integrated BBQ and bin.
To have integrated bar tables for dining.

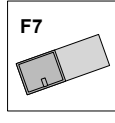


STAINLESS STEEL SINK
Refer to specification clause Q50/331.
Recessed in laminate board.
Note: refer to 63073-PLA-ZZ-ZZ-DR-L-7018. Both hot and cold water connections required.
Refer to engineers details for connection.

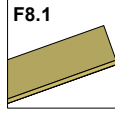


BAR TABLE
Refer to specification clause Q50/236 Wooden bar table with upstand. 5no double power sockets fixed to underside of bar table
Size: L 6000 x W 450 x H 940mm
Refer to drawing 63073-PLA-ZZ-ZZ-DR-L-7018 for dimension and details.

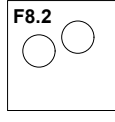


TALL BAR STOOL
Stools to be provided by client. Shown for context only.

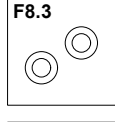


BAR STOOL TO KITCHEN ISLAND
Loose bar stool around kitchen island, to be provided by client. Shown for context only.

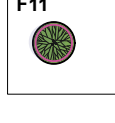


FREE-STANDING PLANT POTS
Refer to specification clause Q50/123
Refer to planting plan for species details
Location: To Western Courtyard.
Product: Axis 75 planter or equal and approved.
Supplier: Urbis or equal and approved.
Size: D 510 x H 710mm

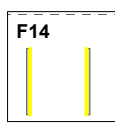


LED HANDRAIL
Refer to specification clause Q50/119a.
Handrail to ramp at the Western Courtyard and escape door.
Material: Stainless steel handrail to be installed 900mm above courtyard level.
Product: Slowrail (LED light required only to ramp handrails)
Supplier: The Light Lab ltd or equal and approved.
Other: With integrated LED light under handrail top.
Refer to drawing 63073-PLA-ZZ-ZZ-DR-L-7022 and 63073-PLA-ZZ-ZZ-DR-L-7023

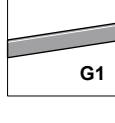


GLASS BALUSTRADE
Refer to specification clause Q50/121a.
Location: To Western Courtyard interface with servicing yard
Product: Laminated glass balustrade with metal cap rail. To be installed on top of concrete wall.
Size: Concrete wall - H 650 x W 280mm; Glass balustrade - H 2250 x D 12mm, both to make up 2400mm height protection above Western Courtyard FFL.
Colour: Clear.

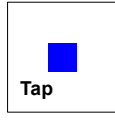


BIB TAP WITH LOCKABLE COVER
Refer to specification clause Q50/244.
Product: Outside Tap with Lockable Protective Cover by Tap Safe or equal and approved.
Reference number: SKU 5060473230040
Material: Thermoplastic Polymer
Size: H 240 x W 170 x D 155mm
Colour: Graphite Grey

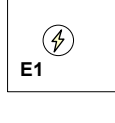


IP66 OUTDOOR CHARGING SOCKET BOX
Refer to specification clause Q50/226.
Refer to dwg 63073-PLA-ZZ-ZZ-DR-L-7002 for details.
Supplier: Gromtec or equal and approved.
Material: Stainless steel.
Size: L 135 x W 135.

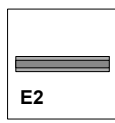


INFRARED OUTDOOR 1.5Kw HEATING WITH BUTTON TIME CONTROL
Refer to specification clause Q50/231.
Location: To Western Courtyard. To be installed on metal pergola
Product: Heatwave (Model no. HW01) or equal and approved
Supplier: Gleng
Size: 105 x 57 x 185mm
Colour: Black
Other: Subject to further coordination with M&E engineers

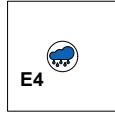


INTEGRATED RAIN SENSOR
Refer to specification clause Q50/231.
Location: To Western Courtyard. To be integrated with metal pergola
- Subject to further coordination with M&E engineers and manufacturers details

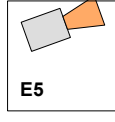

PROPOSED CCTV
Location: To Eastern Courtyard Escape Ramp
- To be mounted on building facade. Subject to further coordination with architects.
- To M&E engineers details

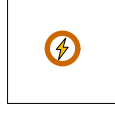

POWER SUPPLY REQUIRED
to engineer's detail for connection

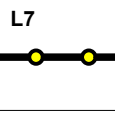

CATENARY LIGHTS
Refer to specification clause Q50/385.
Product: DZD Display Pro Festoon Lights - Opaque Globe warm white
Other: Electricity supply required. To engineers details.

F12a/F12b


METAL POSTS
Refer to specification clause Q50/270
F12a = Western Courtyard: Free-standing metal post to support catenary lighting. Post to match Algrave metal pergola. Height: 2.8m above finished floor level (FFL)
Material: Aluminum. Colour: Colour: Ral 7016 with 30% gloss.
Base detail and foundation design to engineer's specification.
F12b = Eastern Courtyard: Free-standing metal post to support catenary lighting. Welded plate to top to have 45° chamfer. Height: 5m above finished floor level (FFL). Material: Powder coated galvanised steel.
Colour: Ral 7016 with 30% gloss
Base detail and foundation design to engineer's specification.

THIS DRAWING IS COPYRIGHT PROTECTED AND MAY NOT BE REPRODUCED IN WHOLE OR PART WITHOUT WRITTEN AUTHORITY FROM THE OWNER.

NOTES:


1. Do not scale from this drawing
2. Always work to noted dimensions.
3. All dimensions are in millimetres unless otherwise stated.
4. All setting out, levels and dimensions to be agreed on site.
5. The dimensions of all materials must be checked on site before being laid out.
6. This drawing must be read with the relevant specification clauses and detail drawings
7. Order of construction and setting out to be agreed on site.

Location Plan

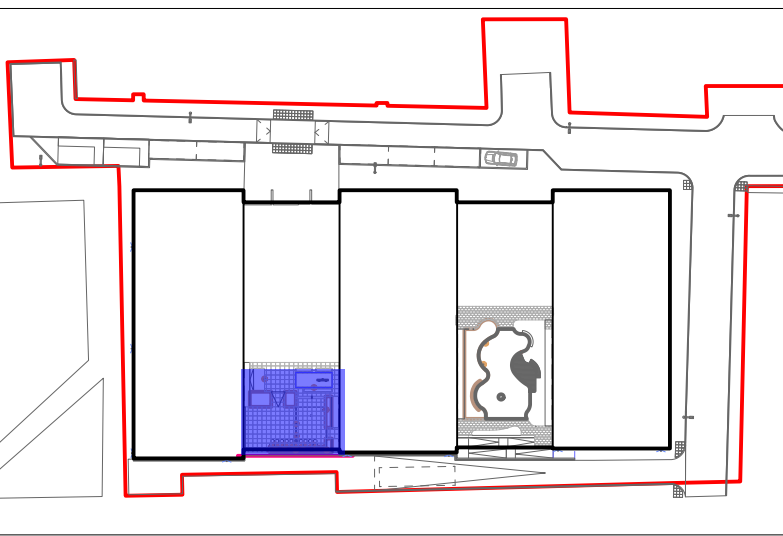

DEVELOPMENT BOUNDARY

SOFTWORKS

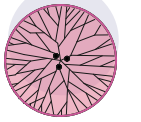


PROPOSED MULTI-STEM TREE
- 300 to 400mm height multi-stem trees.
- Refer to drawing 63073-PLA-ZZ-ZZ-DR-L-2003, drawing 2004 and planting schedule for details.




ORNAMENTAL SHRUB AND PERENNIAL PLANTING
- Planting in a minimum 300mm deep topsoil
- Refer to drawing 63073-PLA-ZZ-ZZ-DR-L-2003, drawing 2004 and planting schedule for details.

HARDWORKS

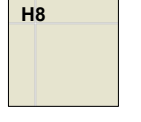


PORCELAIN PAVERS
Refer to specification clause Q26/127.
Product: Quadro or equal and approved
Colour: Argento
Supplier: Ryno or equal and approved
Size: 600 x 600 x 20 mm
Other: To be treated with anti-slip application. Wind uplift clips not required, due to surrounding buildings and structures

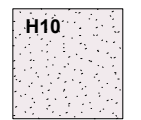


NIDA-GRAVEL
Refer to specification clause Q23/160A.
Product: Nidagravel 130 Gravel Stabilisation Grid
Supplier: NidaGravel UK or equal and approved
Gravel: Golden Corn Flint by Long Rake Spar or equal and approved
Size: 10mm angular gravel


LIGHTING - design intent only

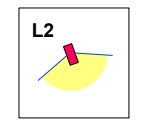


WALL MOUNTED LIGHTS
Refer to specification clause Q50/381.
Product: Lander Wall 2200 by Iguzzini or equal and approved
Size: 290 x 126 x 50mm
Colour: Grey
Other: To be mounted at 4m height above ground level.

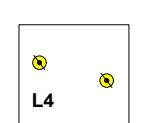


TREE UPLIGHTERS
Refer to specification clause Q50/382.
Product: 7111 "Light Up Garden" by Iguzzini LED: 4200Neutral or equal and approved.
Size: ø 130mm
Colour: Stainless steel
Other: Subject to further coordination with engineers

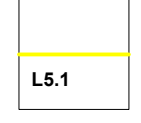

INTEGRATED LED STRIPE LIGHT IN FURNITURE
Location: To Eastern Courtyard. To be integrated with seating.
- Subject to further coordination with M&E engineers and manufacturers details
- Location shown indicatively only

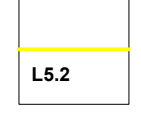

INTEGRATED LED STRIPE LIGHT IN LOUVER
Refer to specification clause Q50/383A.
Location: To Western Courtyard. To be integrated with metal pergola
- Subject to further coordination with M&E engineers and manufacturers details
- Location shown indicatively only

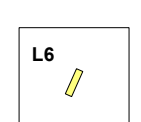


BUILT-IN PLANTER WALL LIGHTING
Refer to specification clause Q50/384.
Product: iWalky Square Recessed by Iguzzini or equal and approved
Location: To be integrated into raised planter walls
Size: 180 x 180 x 45mm
Colour: RAL 7016 30% Gloss.
Other: Electricity supply required. To engineers details.

C08	25/06/26	Condition Discharge	YH	RM
C07	31/03/26	Speaker omitted	YH	YH
C06	17/03/26	Metal post colour change	YH	YH
C05	06/03/26	Updated to comments	YH	YH
C04	26/02/26	Full Construction Issue	EK	RM

Revision	Date	Description	Drawn	Apprvd.
----------	------	-------------	-------	---------

Planit I.E. Limited

Manchester | London | Liverpool | Leeds | Standish
E: info@planit-ie.com W: planit-ie.com

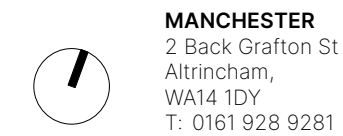

MANCHESTER
2 Back Grafton St.,
Atrincham,
W14 1DY
T: 0161 928 9281

Client IQ Student Accommodation

Project Chandos House, Manchester

Drg Title Western Courtyard_GA

Created on 02-03-23 Created by YH Approved by RM

Scale 1:50 Size A1 Workstage STAGE 5

Drg No. 63073-PLA-ZZ-ZZ-DR-L-0003 Suitability Revision S4 C08

© Planit I.E. Limited