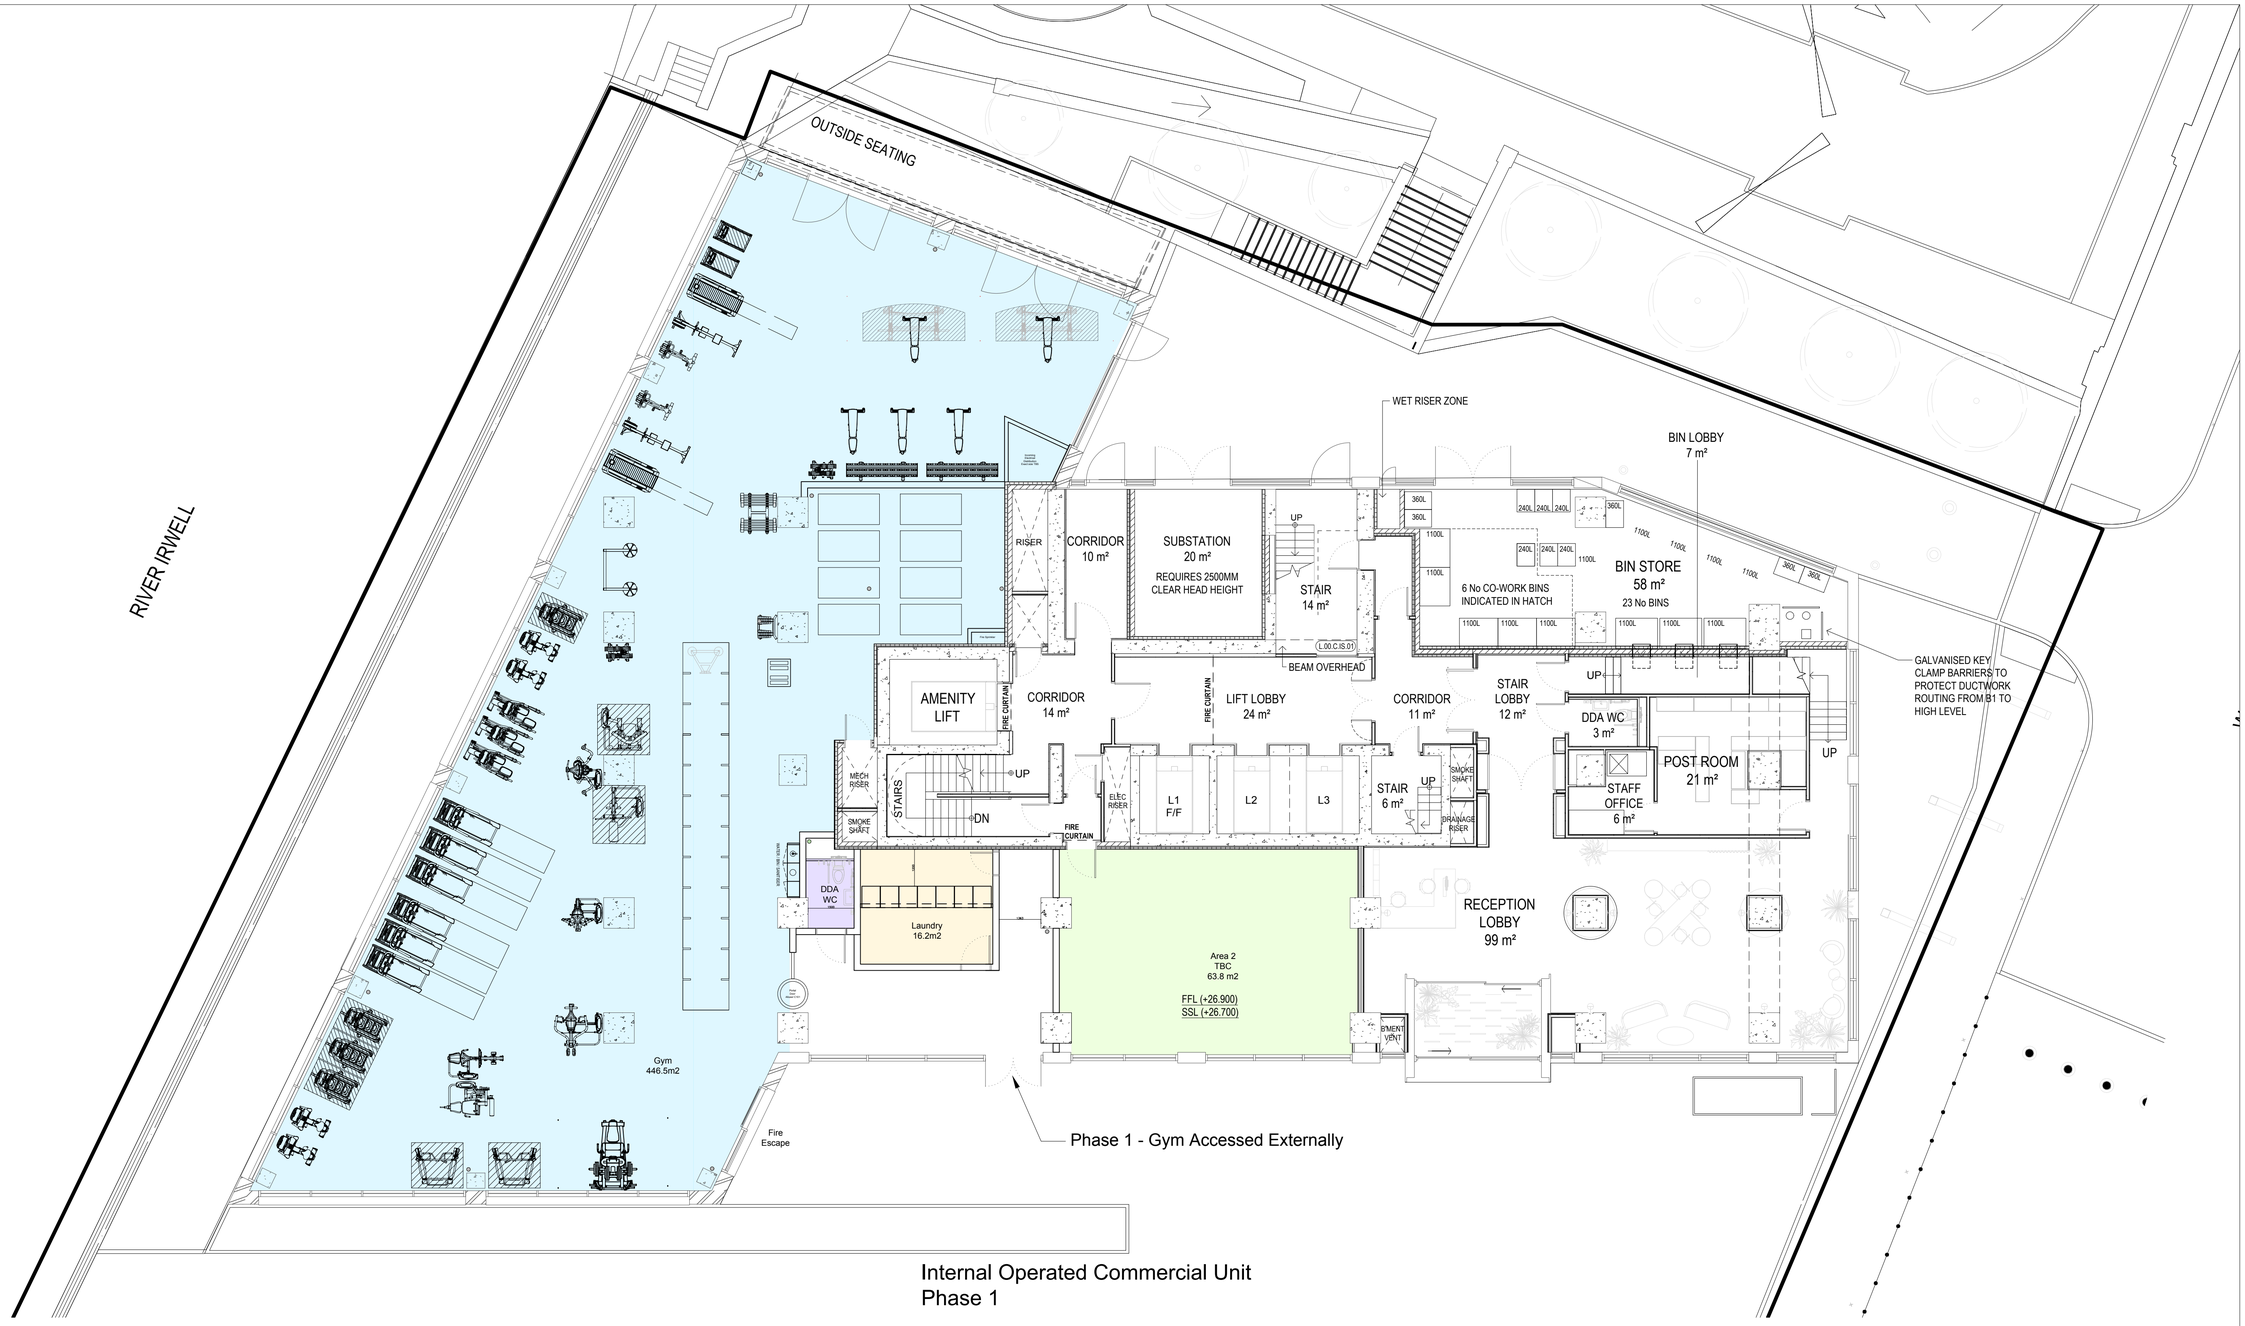


Gym - 446.5 m2

Laundry - 16.2m2

Area 2 - 63.8 m2

Toilet

PHASE 1

GENERAL NOTE

All levels and dimensions to be checked on site by contractor prior to commencement.

Any variations / anomalies to be reported to the Design Team at Vita Group.
This drawing is to be read in conjunction with all others relating to the project and all information derived accordingly.
Do not scale from this drawing use figured dimensions only.
All work shown on this drawing to be carried out in accordance with current British Standards and Codes of Practice.

The information shown on this drawing shall not be reproduced or copied in any form without prior written consent.
© Copyright to Vita Group.

REVISION

REV	DATE	COMMENT
-		

PROJECT: UNION T2	DATE: 05.05.2026	
DRAWING TITLE: LEVEL 00 PROPOSED GA - PHASE 1 OPT 3	REVISION: -	
DRAWING NUMBER: VG-UT2-00-DR-K-20-SK01	SCALE: 1:100@A1	
DRAWING STATUS: 2 - CONCEPT	DRAWN: AH	CHECK: XX

VITA GROUP
VITA GROUP
HORSESHOE FARM
ELKINGTON WAY
ALDERLEY EDGE
SK8 7GU

WWW.VITAGROUP.COM
+44 (0) 161 322 2292