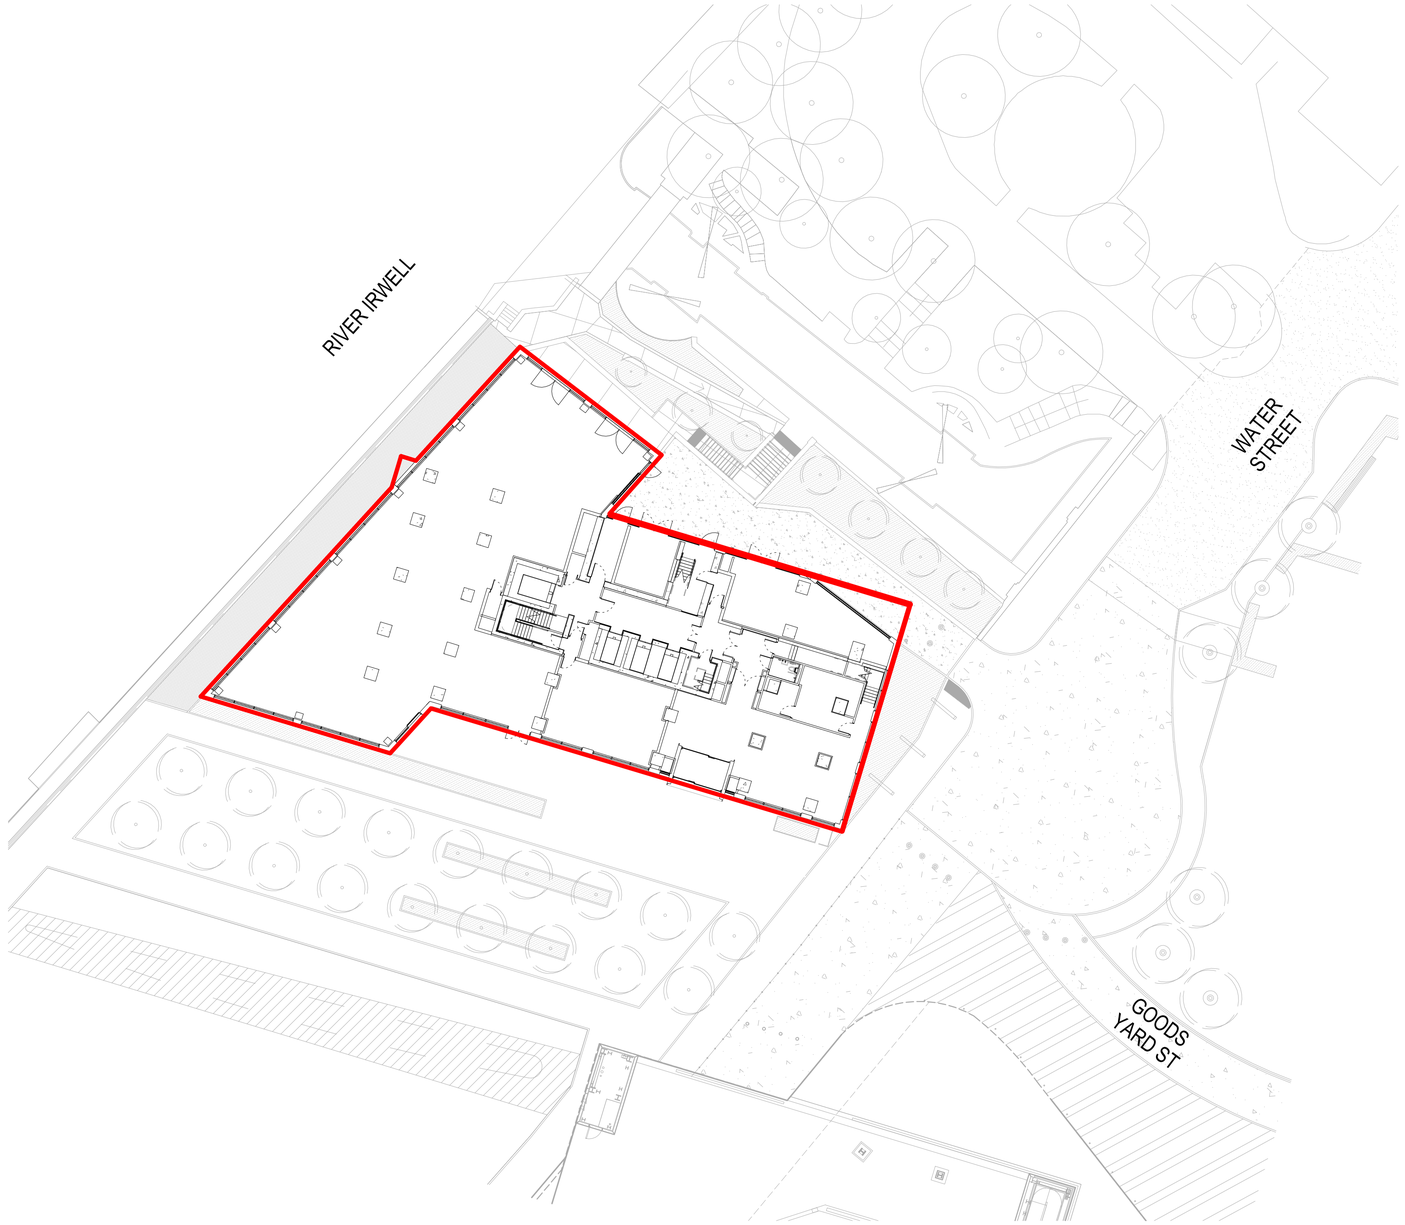


No.	Date	Dwn	Chk	App	Revision or reason for issue
-	20250428	GS	GS	JR	ISSUED FOR PLANNING
A	20260623	GS	GS	JR	ISSUED FOR PLANNING

General Notes
Do not scale from drawing. Use marked dimensions.
To be read in conjunction with all other Consultant's drawings.
The Architect to be immediately notified of any discrepancies.
Copyright on this drawing retained by the Architect.

Client
VITA

Select Property Group
The Box, Horseshoe Lane
Alderley Edge, SK9 7QP
Telephone +44 (0) 207 123 4000 Facsimile +44 (0) 161 332 7718
Email info@selectproperty.com

DENTON CORKER MARSHALL

Architect
Denton Corker Marshall LLP
4th Floor, 6 St Ann's Passage
Old Exchange Buildings, Manchester M2 6BE
Telephone 0161 834 3511
Email mail@dentoncorkermarshall.co.uk

Project Title
T2 VITA LIVING, ST. JOHNS

Scale / North Point
1:250 @ A1
1:500 @ A3
0 2.5 5 7.5 12.5M

Drawing Title
SITE LOCATION PLAN

Drawing Number
6555-P-B500-P-00-003

Revision
A

Drawing Status
PLANNING