


All Panel sizes to be confirmed on site, new cladding to match existing panel size

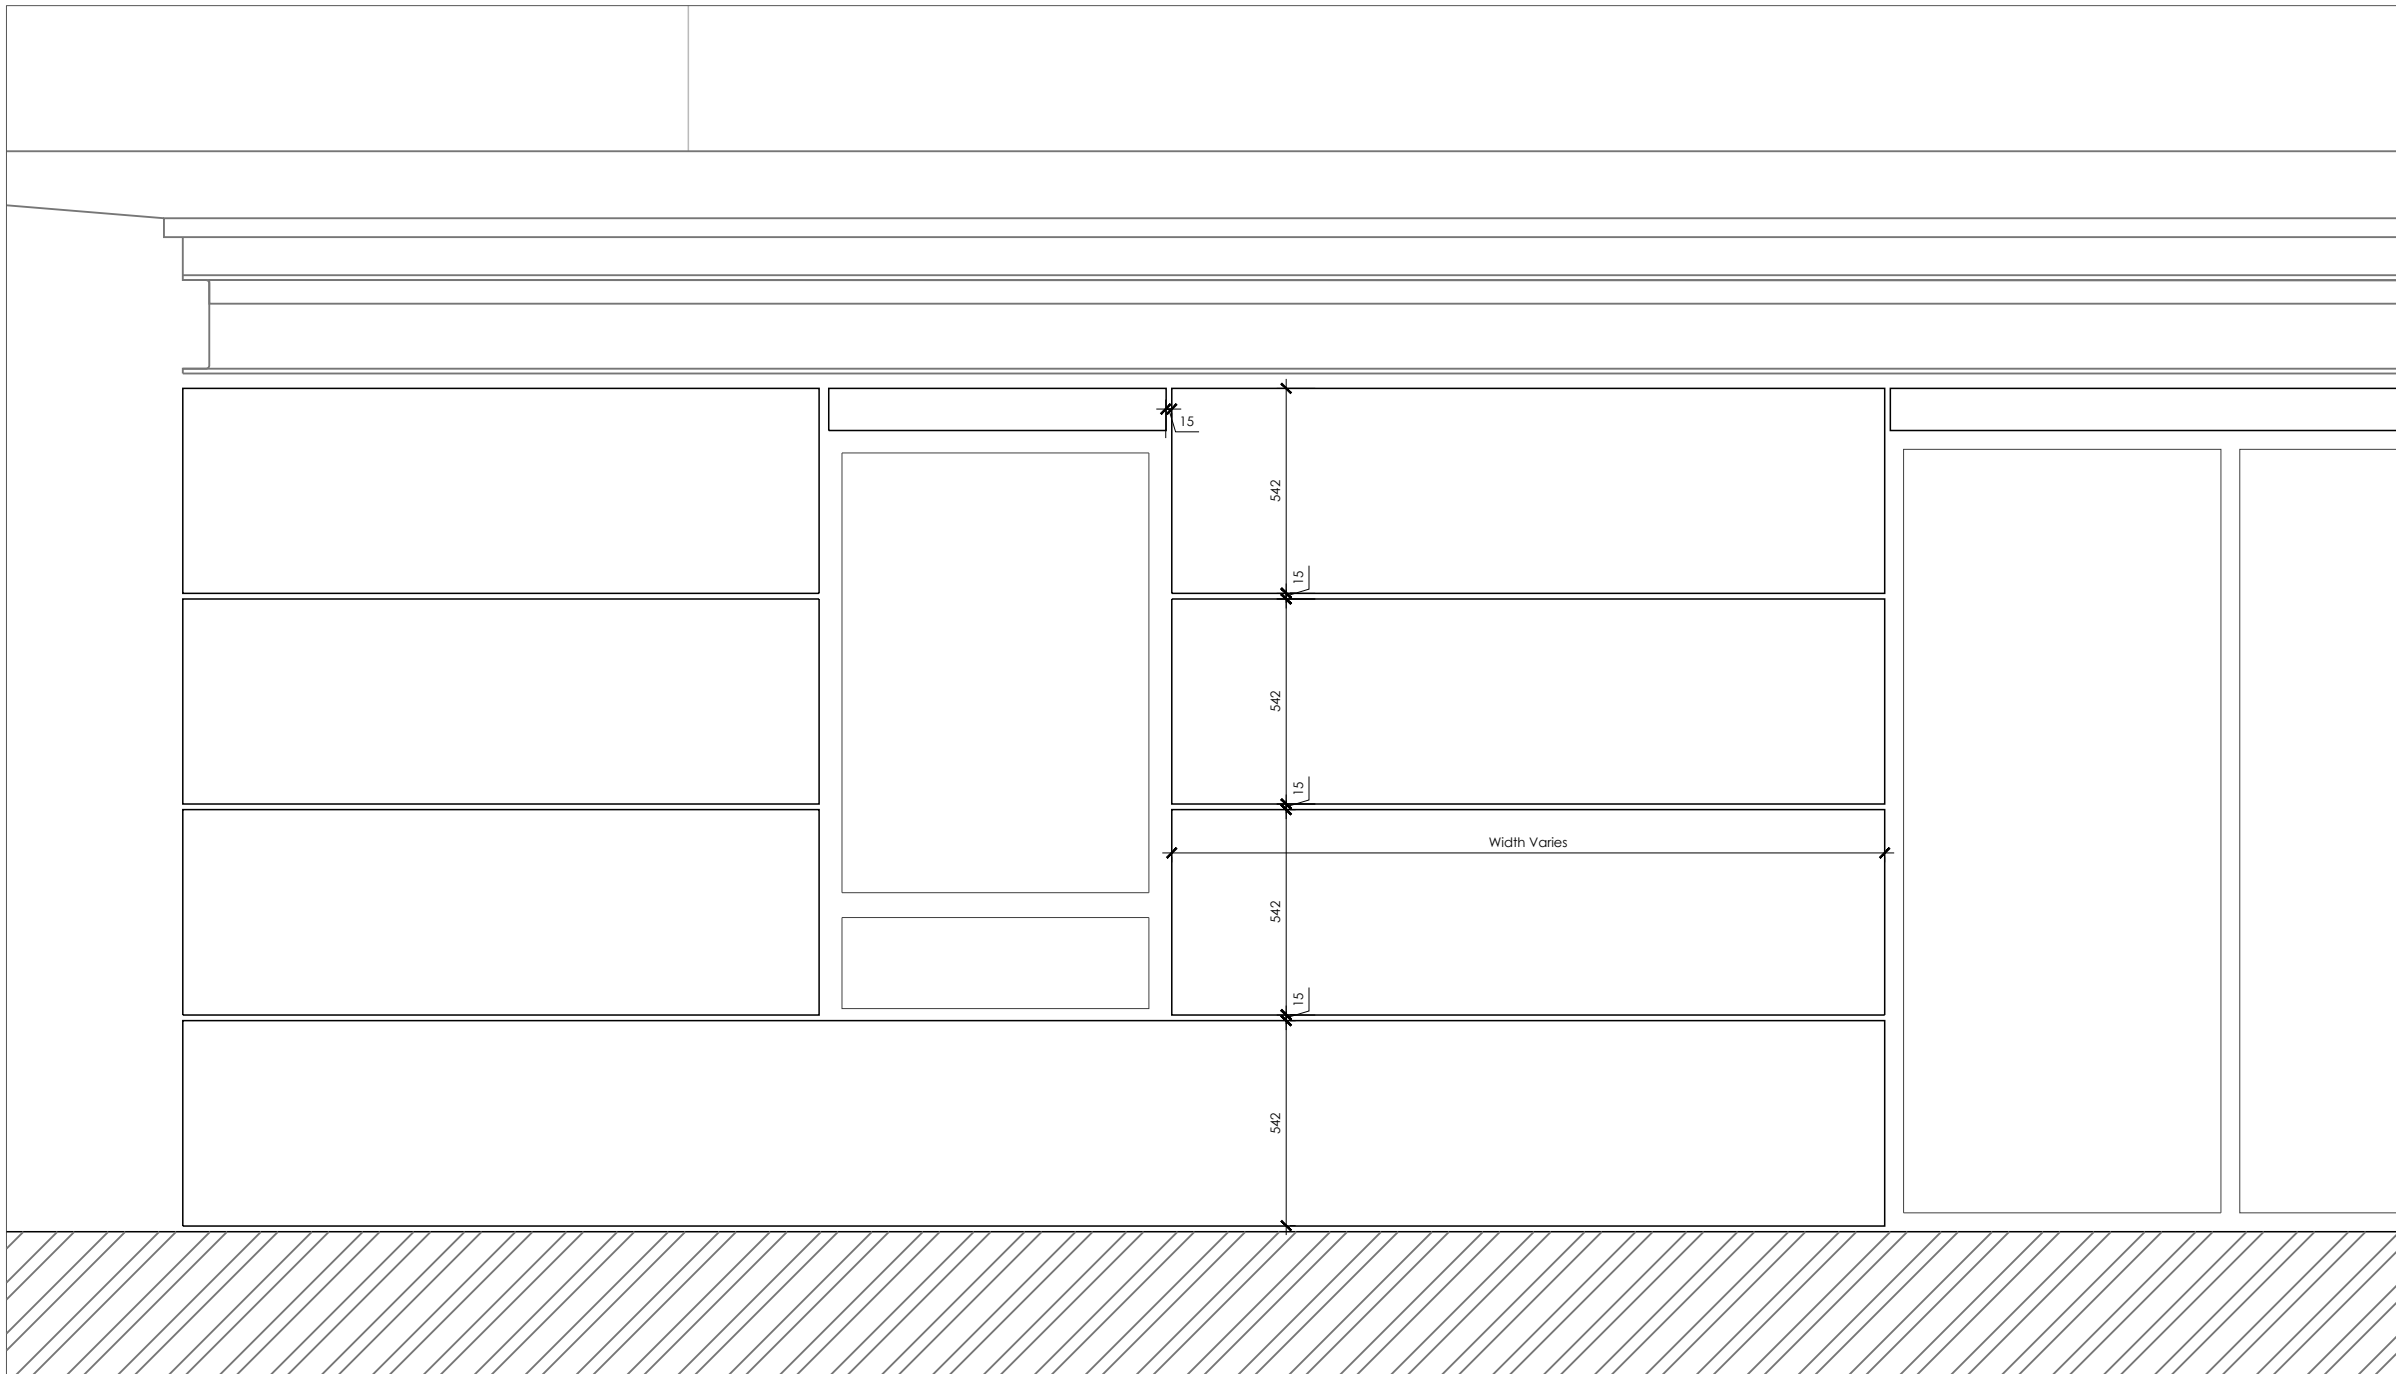

All Panel sizes to be confirmed on site, new cladding to match existing panel size

Detail based on limited site investigation by OCTA Fire, all dimensions to be confirmed on site

AFL
architects

AH-AFL-XX-XX-DR-A-21404