# MANCHESTER - 102-104 Market St

# Fountain Street Elevation

# SUMMER 2026

STATUS

PLANNING CONSULTATION

Stage 1

| OPS | H&S | BC |
|---|---|---|
| | | |

Stage 2

REVISIONS

PROJECT
**MANCHESTER**
**102-104 MARKET STREET**

TITLE
**Fountain St - Louvres**
**PROPOSED**


DRAWING No.
**WAS-MKT ST-04**

| REVISION | DATE | SCALE @ A3 |
|---|---|---|
| | 30.06.26 | **1:100** |

SCALE BAR: 1:100
0 1 2 3M

NORTH


わさび
wasabi
sushi & bento

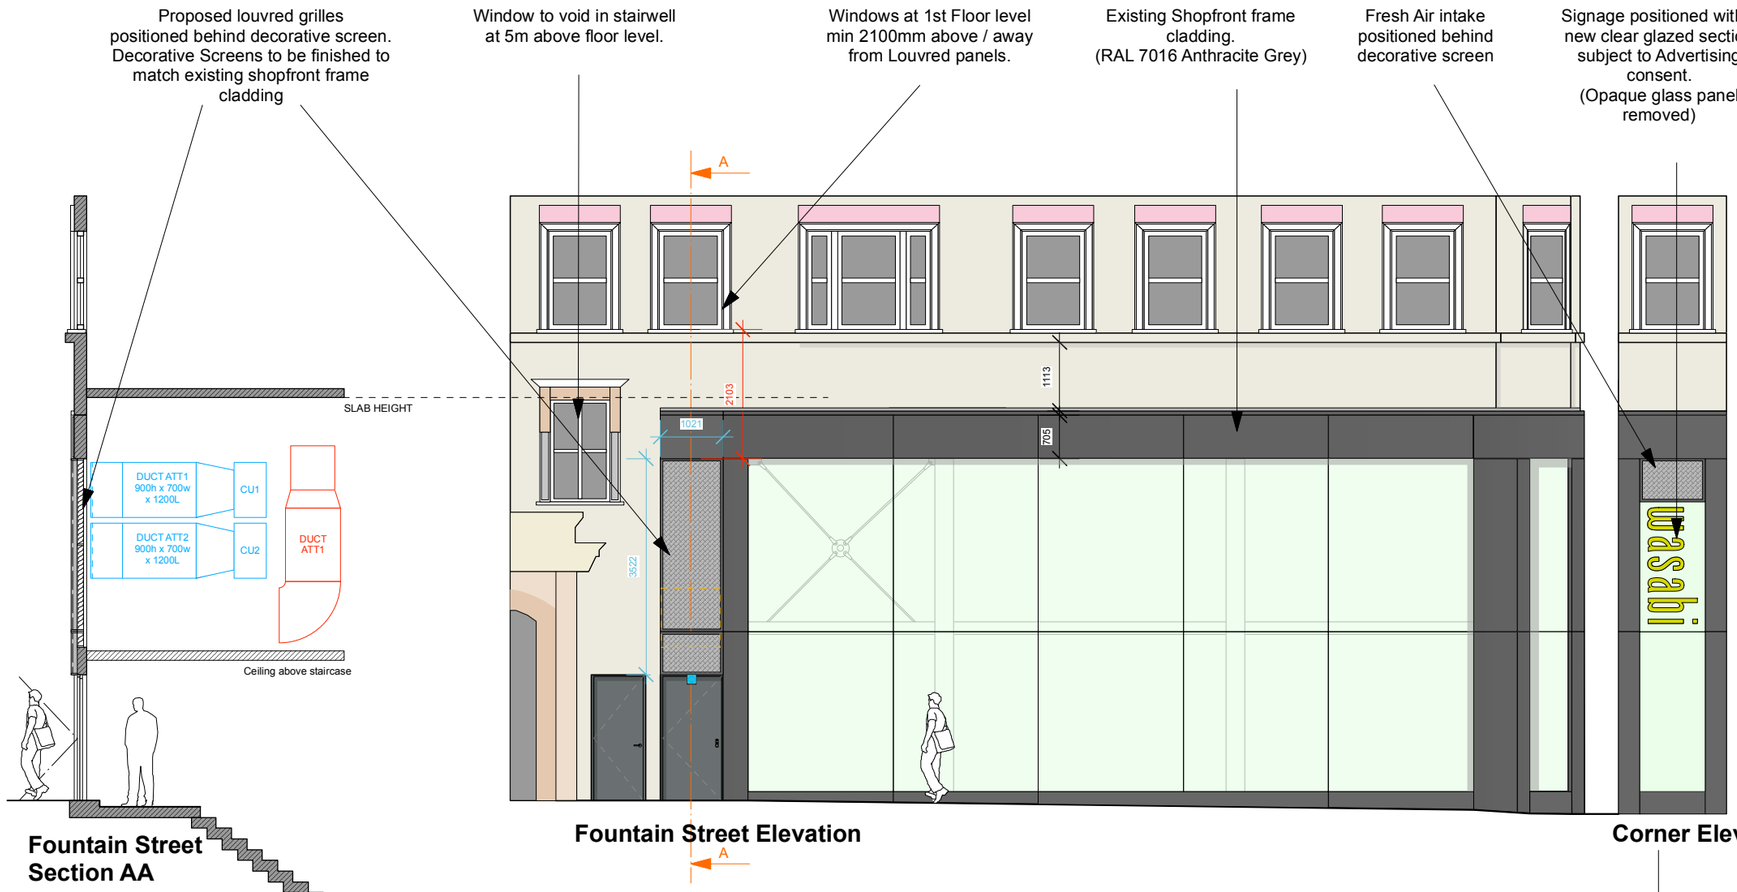



**Fountain Street Section AA**

**Fountain Street Elevation**

**Corner Elevation**

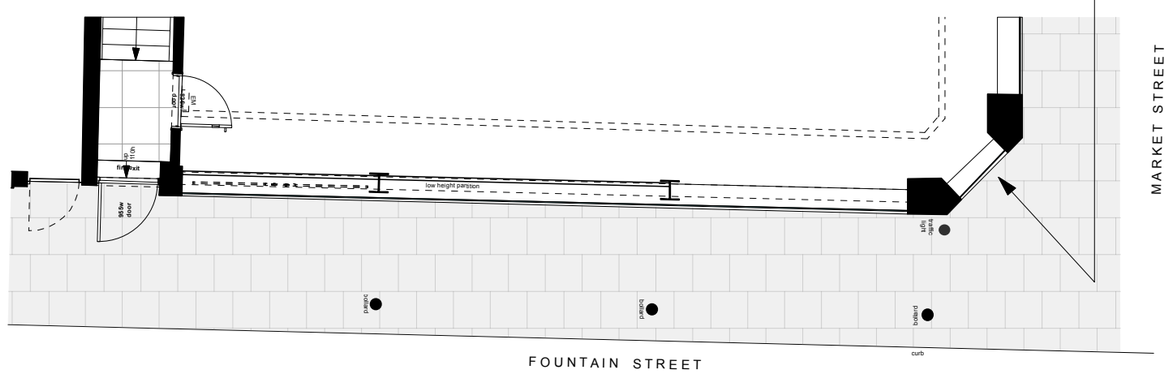

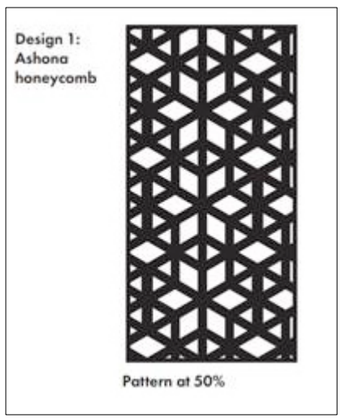
**Decorative Screen Pattern**