

CREED 1760


STUDIO OL3
ARCHITECTURAL DESIGN

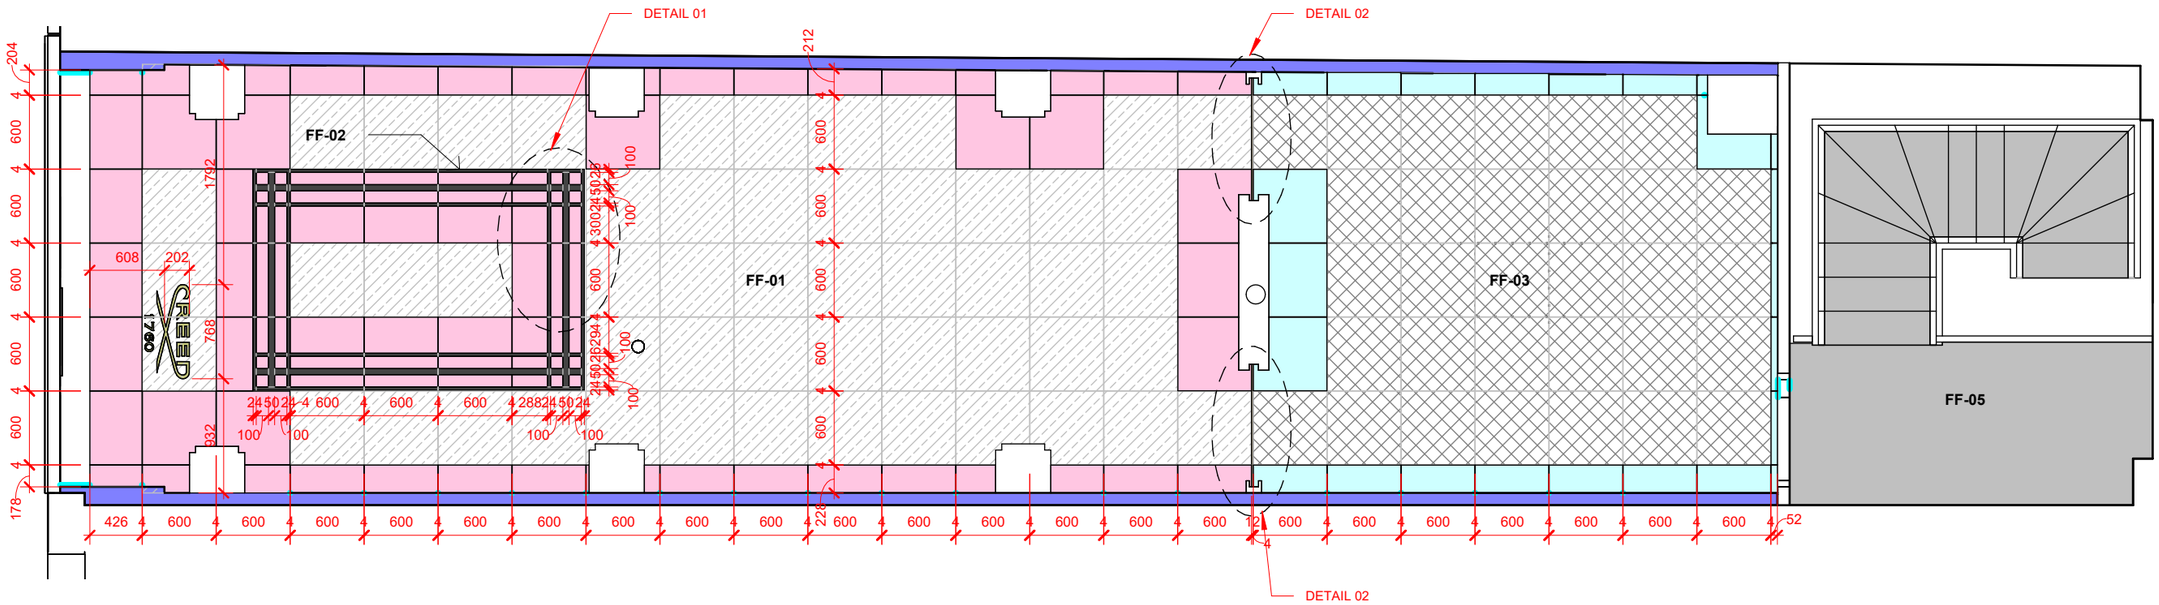

FLOOR FINISHES - GENERAL ARRANGEMENT

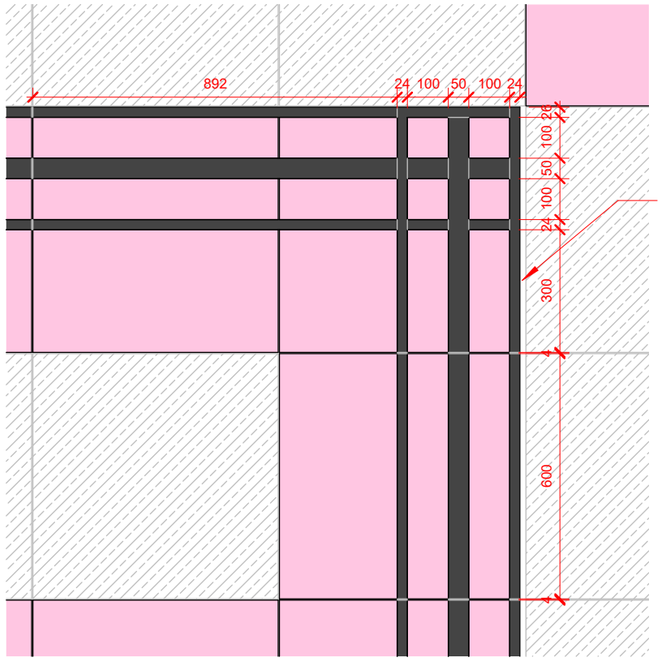

DETAIL 01

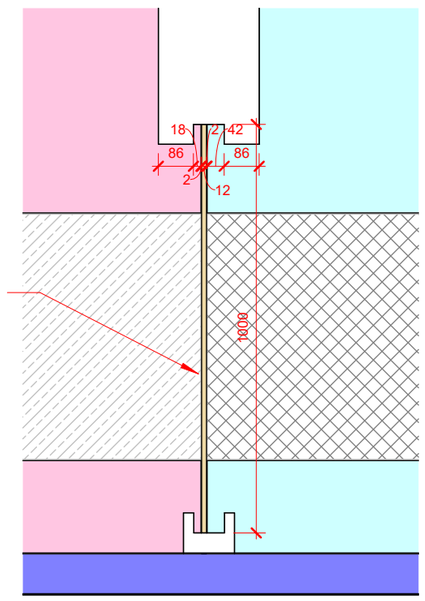

DETAIL 02

Code	Description	Key	Cut Tile
FF-01	Marvel X Calacatta Apuano 60x60 Matte Sensitech		
FF-02	Liem DARK-PORCELANOSA - cut for tramlines		
FF-03	Option A - La Roche Jasmin Engineered Oak - on flexible adhesive bed Option B - British Ceramic Tiles Versailles Oak 60cm x 60cm		
FF-04	Rug - Jacaranda, Satara Lovat - loose laid - colour TBC		
FF-05	Existing Floor Finish Retained, deep clean and make good (allow for protetcions throughout the contract)		
	1/4" Schluter Brass Transition strip between floor finishes		
	All Tiles to be lay on a flexible adhesive bed lay on a Ditra mat seperating layer. Tight butt joints with minimal grout jointing - Colour to match tile		

No. Description Date