

STUDIO OL3
ARCHITECTURAL DESIGN

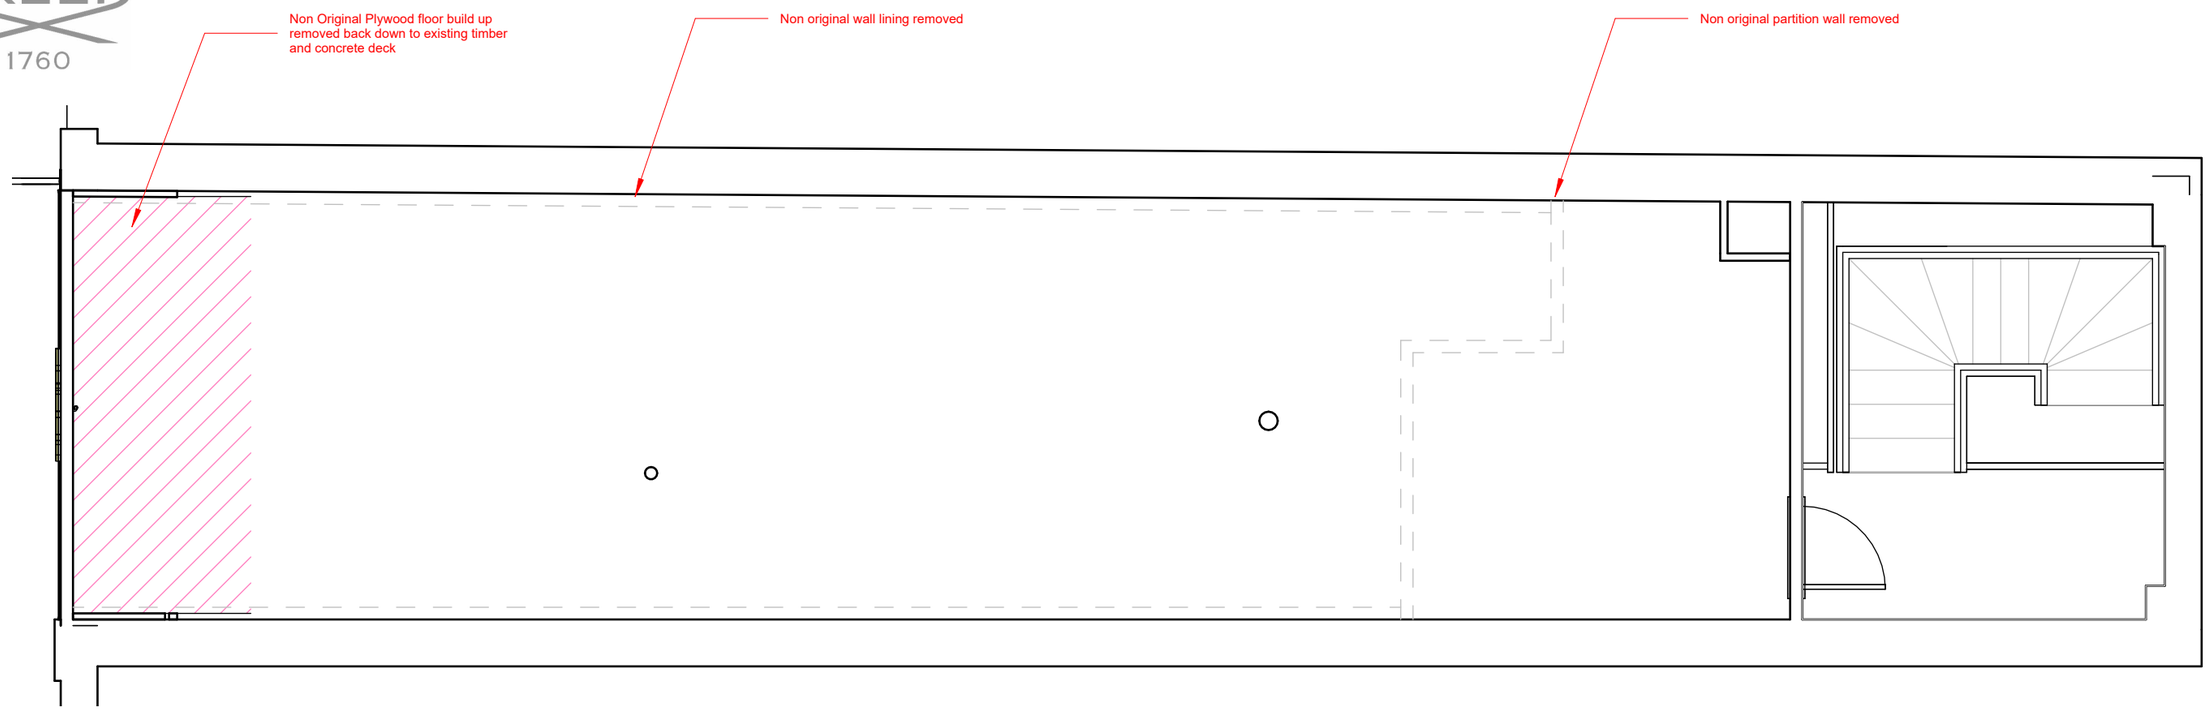

GROUND FLOOR LAYOUT

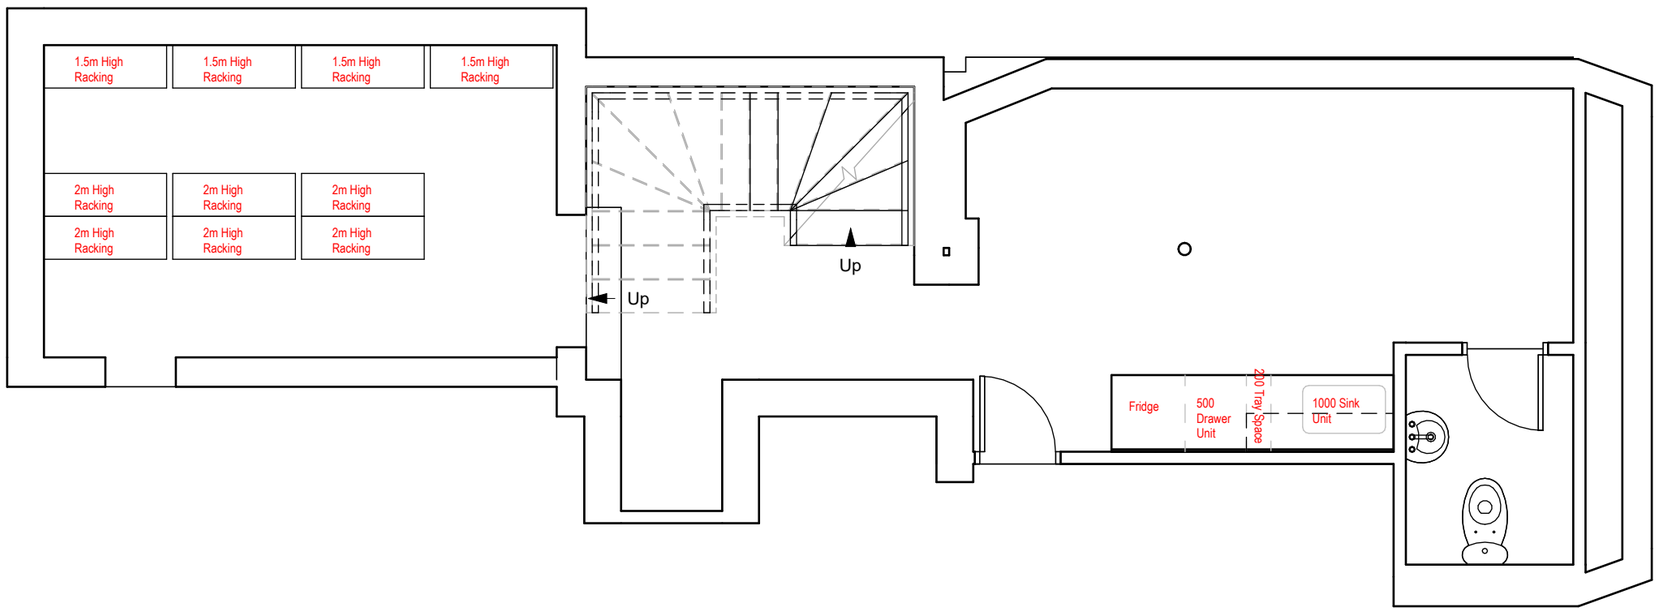

BASEMENT LAYOUT

No.	Description	Date