
CREED
1760

STUDIO OL3
ARCHITECTURAL DESIGN

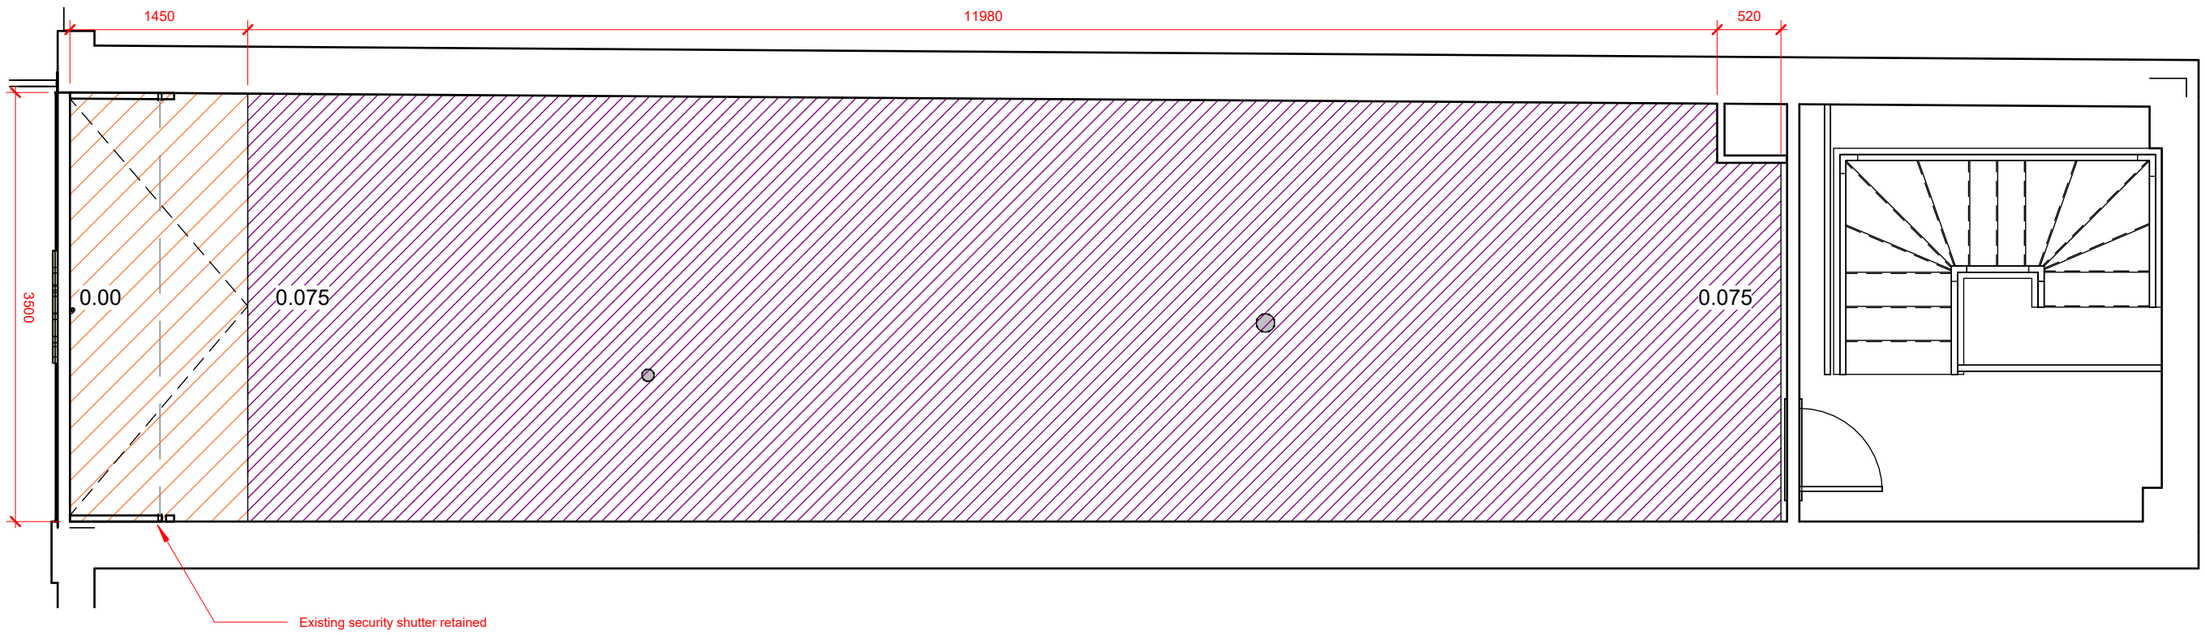

Code	Description	Key
	New 18mm Plywood sub floor graded at 1:21 to for ramped floor to entrance approx 1.5m into store - decorative floor finish on top	
	New 12.5mm Plywood sub floor installed to level up floor throughout store - decorative floor finish on top. Allow for varied packing across the floor to ensure level finish	

No.	Description	Date