
CREED
1760


STUDIO OL3
ARCHITECTURAL DESIGN

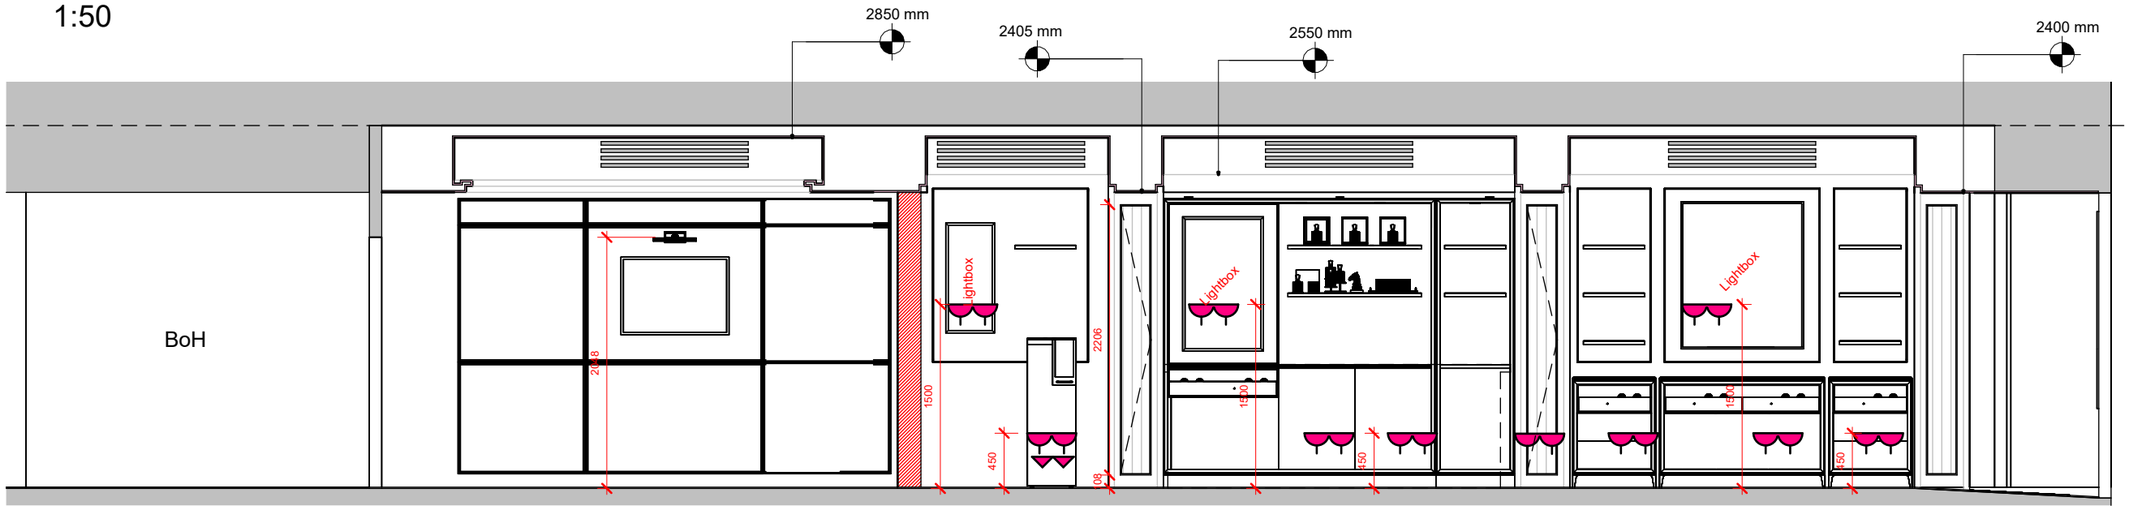

Elevation 1
1:50



Elevation 2
1:50

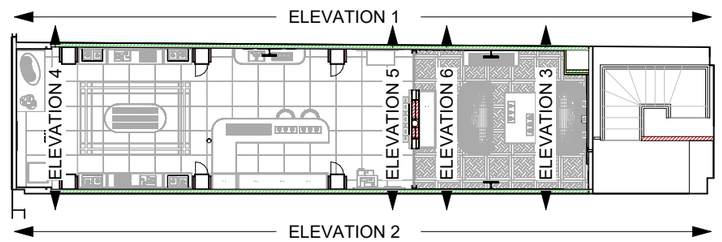

Key Plan
1:150

No.	Description	Date