CONTRACTORS RESPONSIBILITES

THE CONTRACTOR IS BE RESPONSIBLE FOR FULL DESIGN CO-ORDINATION, BRACKETRY , SUPPORT WORK & BUILDERSWORK

INSTALL & CERTIFY THE WORKS IN ACCORDANCE WITH INDUSTRY STANDARDS, GOOD PRACTICE, HEALTH & SAFETY & BUILDING CONTROL REQUIREMENTS


THE CONTRACTOR SHALL SUBMIT RISK ASSESSMENTS AND METHOD STATEMENTS TO PROJECT MANAGER FOR ALL ELEMENTS OF THE WORKS PRIOR TO WORKS TAKING PLACE

THE CONTRACTOR SHALL SUBMIT DIMENSIONED WORKING DRAWINGS & TECHNICAL SUBMISSIONS TO PROJECT MANAGER FOR APPROVAL PRIOR TO PROCUREMENT & INSTALLATION

THE INFORMATION ON THIS DRAWING IS FOR SCOPE OF WORKS DESIGN DUTY PURPOSES ONLY.

READ ALL NOTES, SCHEDULES & INSTALLATION INSTRUCTIONS ON THIS DRAWING ALSO FORM THE WORKS SPECIFICATION, & MAY NOT BE REPEATED IN WRITTEN SPECS.

CONTRACTOR DUTIES - FULL DESIGN & INSTALL, WARRANTY, 1 YEARS DEFECTS, H&S COMPLIANCE, REGULATION COMPLIANCE

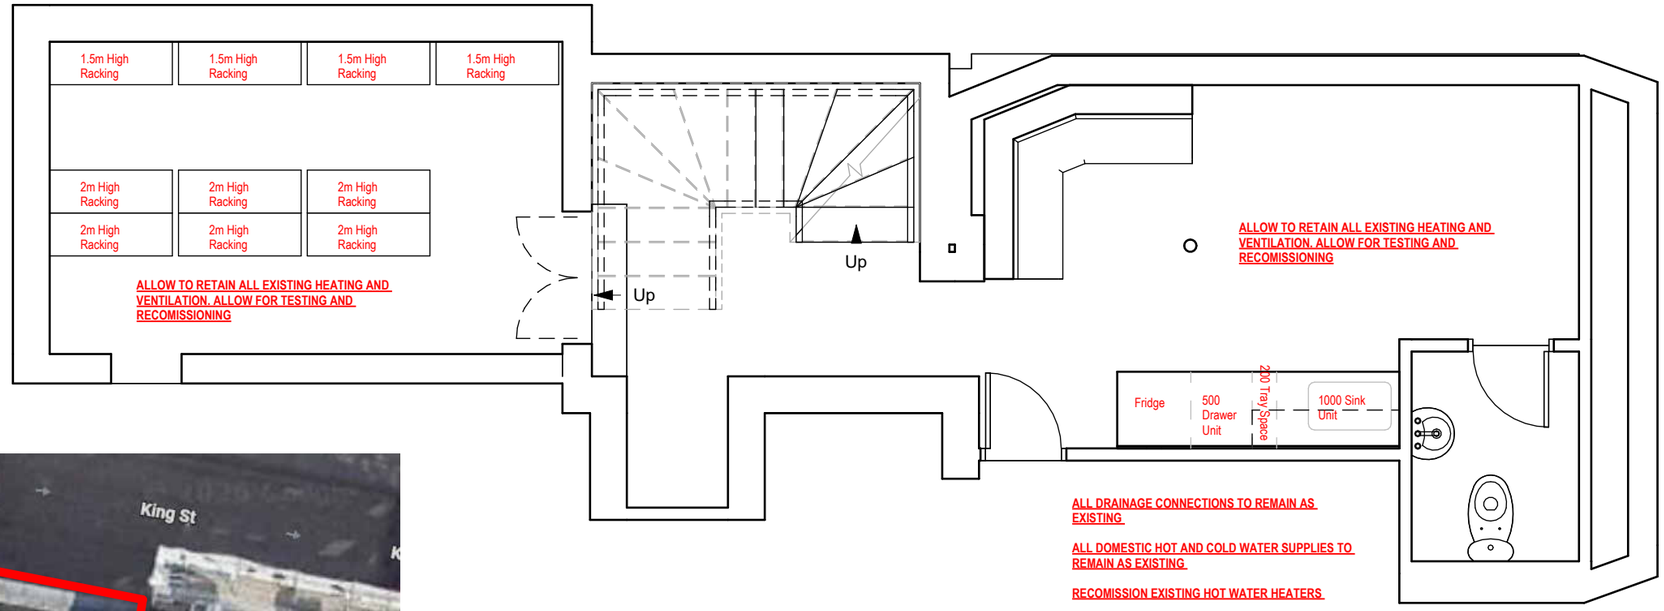



APPROX CONDENSOR LOCATION MOUNTED ON FIRST FLOOR FLAT ROOF - ACCESS ED VIA DOOR FROM SHARED CIRCULATION SPACE

CONTRACTOR TO SURVEY / ACCESS REFRIGERANT PIPE ROUTE TO / FROM PLANT DECK. EXACT ROUTE TO BE AGREED DURING ON A SITE INSPECTION WITH PROJECT MANAGER - REQUIRES INTRUSIVE INSPECTION

SURVEY & ACCESS PIPE & CABLE ROUTES TO/FROM ROOF PLANT DECK DO NOT REUSE EXISTING (CONTAMINATED) REFRIGERANT PIPE WORK INSTALL NEW CORRECTLY SIZED REFRIGERANT INSULATED PIPE WORK / SUPPORT WORK / BRACKETRY VACCUM & PRESSURE TEST PIPEWORK TEST AND CERTIFY THE INSTALLATIONS INSTALL NEW CORRECTLY SIZED POWER CABLES + CONTROL CABLES PROVIDE 1 YEAR DEFECTS PERIOD / WARRANTY AS PER SCOPE OF WORKS DOCUMENTATION + O&M + RECORD DRAWINGS

CREED CONDENSER PLANT TO BE PROVIDED WITH IDENTIFICATION PLATES

No.	Description	Date

L'Oréal - House of Creed | 1130 22 - 56 King Street Manchester | Basement HVAC | 211 | 1 : 50 @A3 | 06/09/26