

CREED
1760

ALL DIMENSIONS TBC ON SITE PRIOR TO MANUFACTURE

STUDIO OL3
ARCHITECTURAL DESIGN

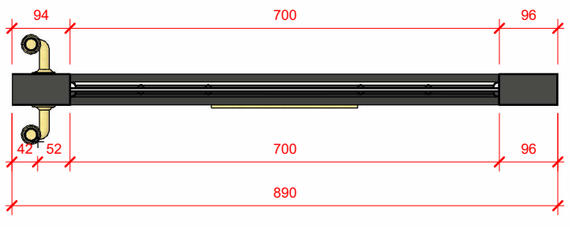

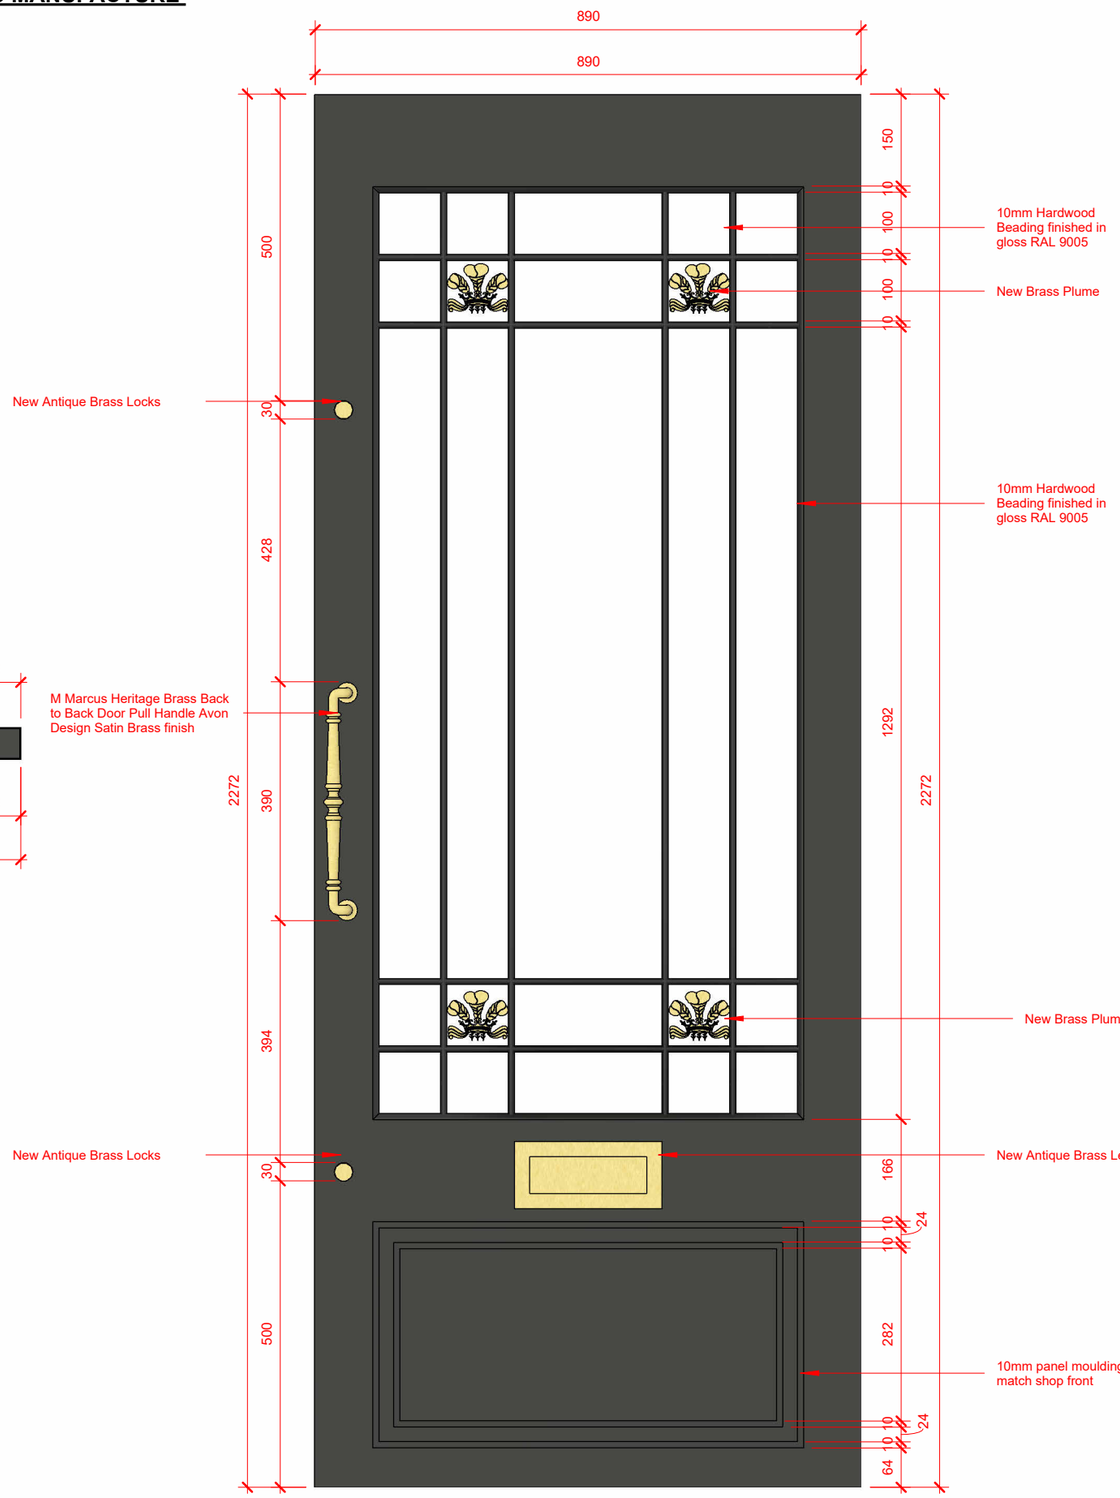

No.	Description	Date

L'Oréal - House of Creed	1130 22 - 56 King Street Manchester	New Shop Front Door	217	1 : 10 @A3	05/13/26