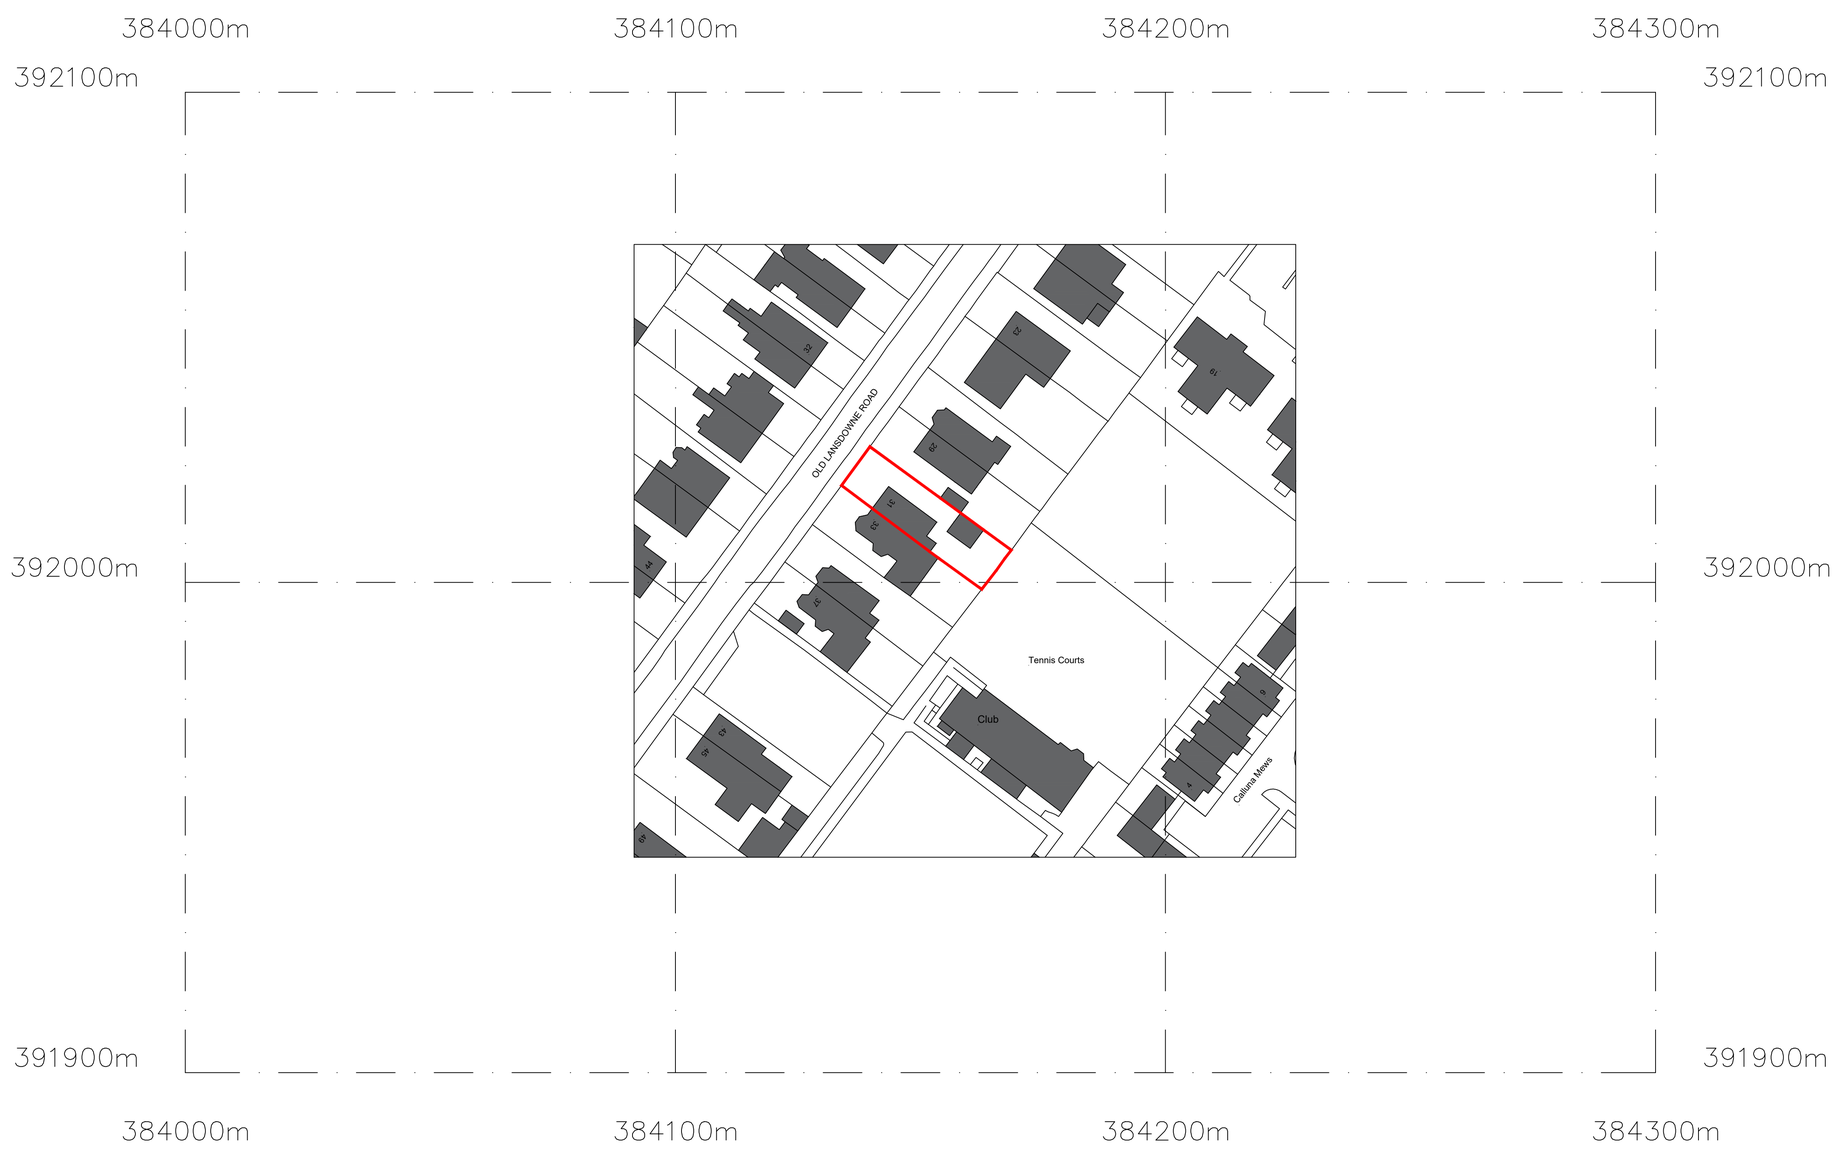


?Crown Copyright and database rights 2026 OS Licence no. 100059809

Drawing History:

Revision	Description	Author	Date
-	Initial Issue	MW	11/03/2026
A	Planning Application	MW	30/06/2026

This drawing is the property of Whitfield Architects and must not be reproduced without prior written agreement. This drawing is provided to scale, for design and cost estimation purposes (not for construction). Any financial decisions relating to this information must make due allowance for dimensional or area variation resulting from the design development and construction processes. We recommend that all dimensions and levels should be cross-checked on site (for construction) and any discrepancies should be reported to Whitfield Architects immediately. Design responsibility cannot be accepted for alteration to (or deviation from) this drawing without the prior acknowledgement of Whitfield Architects. Please email hello@whitfieldarchitects.com with any questions.

Approximate Client Ownership / Planning Application Boundary

N

THIS DRAWING IS FOR PLANNING APPLICATION PURPOSES ONLY

Project Title: 31 Old Lansdowne Rd, M/cr, M20 2PA

Client Name: Ben Espley & Aimee Fox

Drawing Title: Location Plan

Drawing Number: P(00)01

Project No: J037

Date: 11/03/2026

Drawn: Mark Whitfield

Scale @ A1: 1:625 / 1:1250@A3

Revision: A

WHITFIELD ARCHITECTS
27, High Grove Road, Cheadle, SK8 1NS
Contact us: hello@whitfieldarchitects.com
Or visit: www.whitfieldarchitects.com