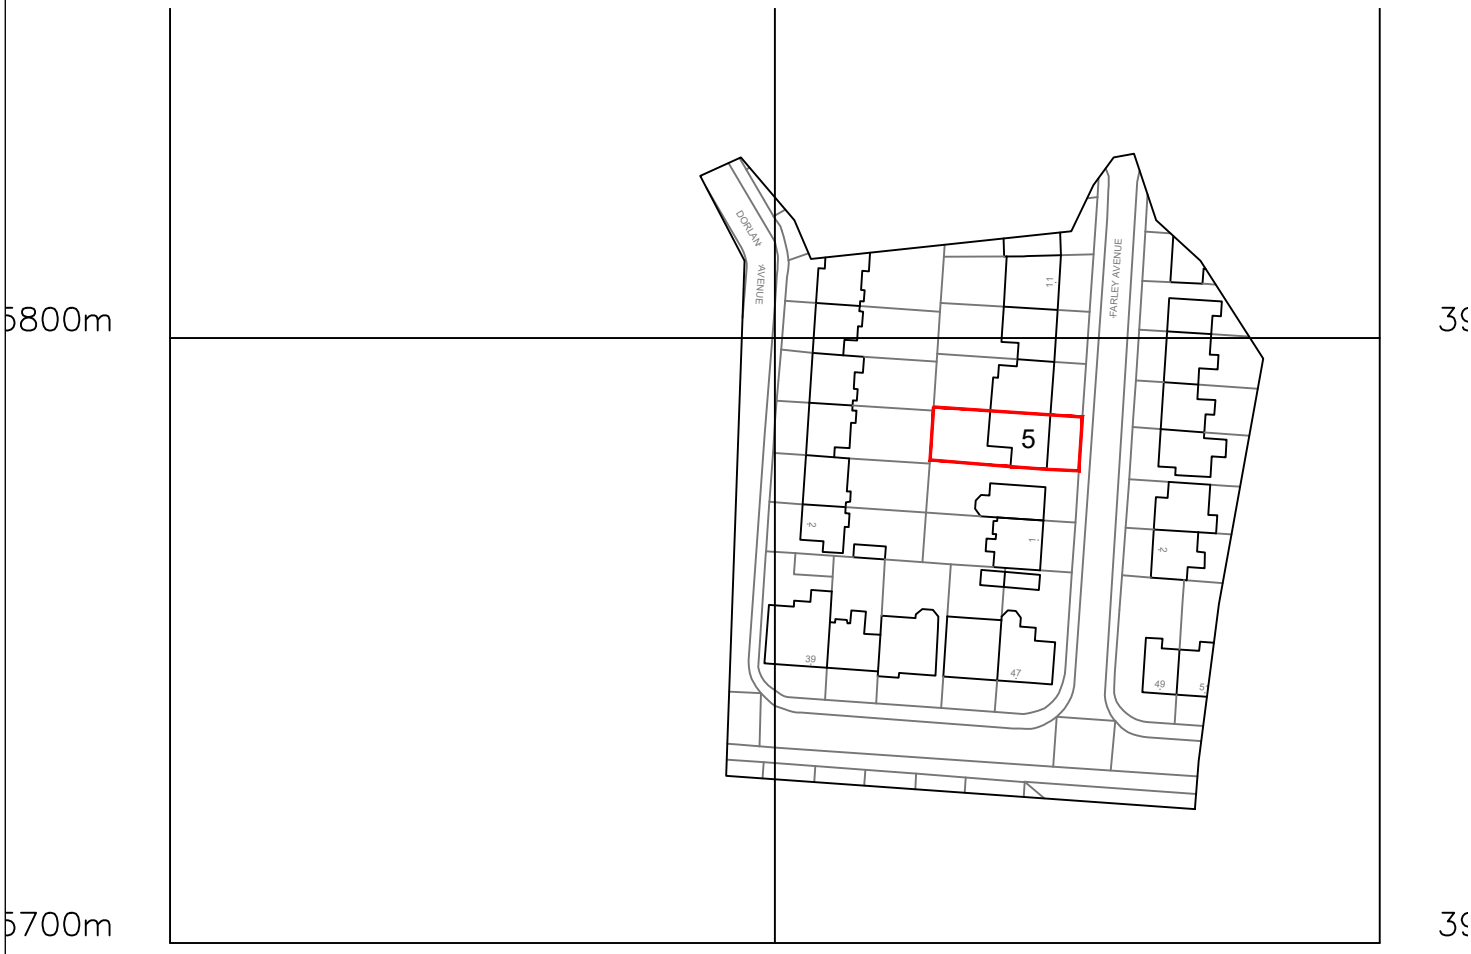


?Crown Copyright and database rights 2026 OS Licence no. AC0000849896

LOCATION PLAN

N

Scale 1:1250

rev.	date	description

WALKER ARCHITECTURAL DESIGN
CIAT CHARTERED PRACTICE
ruth@walkerad.co.uk

Client: K Kaur

Project: 5 Farley Avenue
Denton

Title: Location Plan

Scales: 1:1250 @ A4

Drawn: Checked: Date: May 26

Drawing no. WA098 A001 Rev.