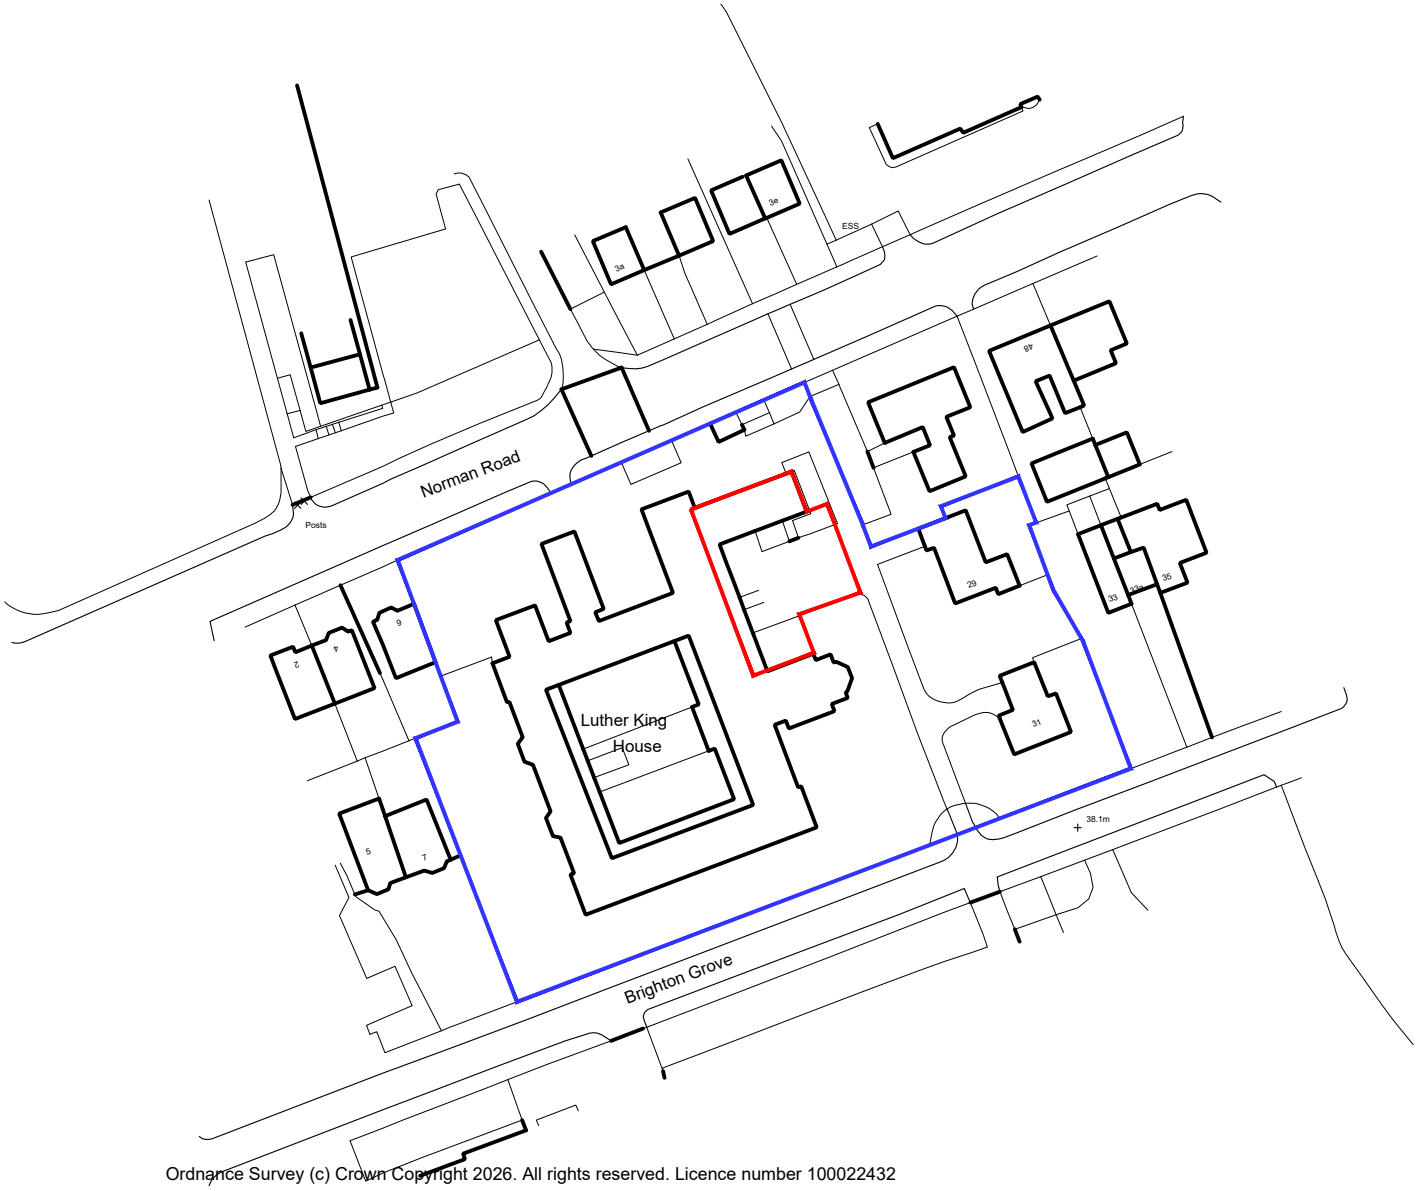


Ordnance Survey (c) Crown Copyright 2026. All rights reserved. Licence number 100022432

REV	DATE	DRWN	CHKD	REVISION DETAILS
B	18/06/26	GSP	EB	Blue line boundary amended
A	02/03/26	GSP	EB	Initial issue

HPA
CHARTERED
ARCHITECTS
29 CASTLE HILL,
LANCASTER
LA1 1YN
☎ 01524 32479
✉ hpa@hpa.ltd
🌐 www.hpa.ltd

PROJECT TITLE
Feasibility and Strategy for the Merger of the Luther King Colleges, Luther King Centre, Rusholme, Manchester, M14 5JP

CLIENT
Luther King Centre

0 | 25 | 50m

DO NOT SCALE SITE DIMS FROM THIS DRAWING

DRAWING TITLE
Location Plan

© Harrison & Pitt Architects Ltd

DRAWING STATUS
PLANNING

DRAWING No.
2535-001

REVISION
B

SCALE : 1:1250 @ A4
DATE : March 2026
DRAWN : GSP
CHECKED : EB