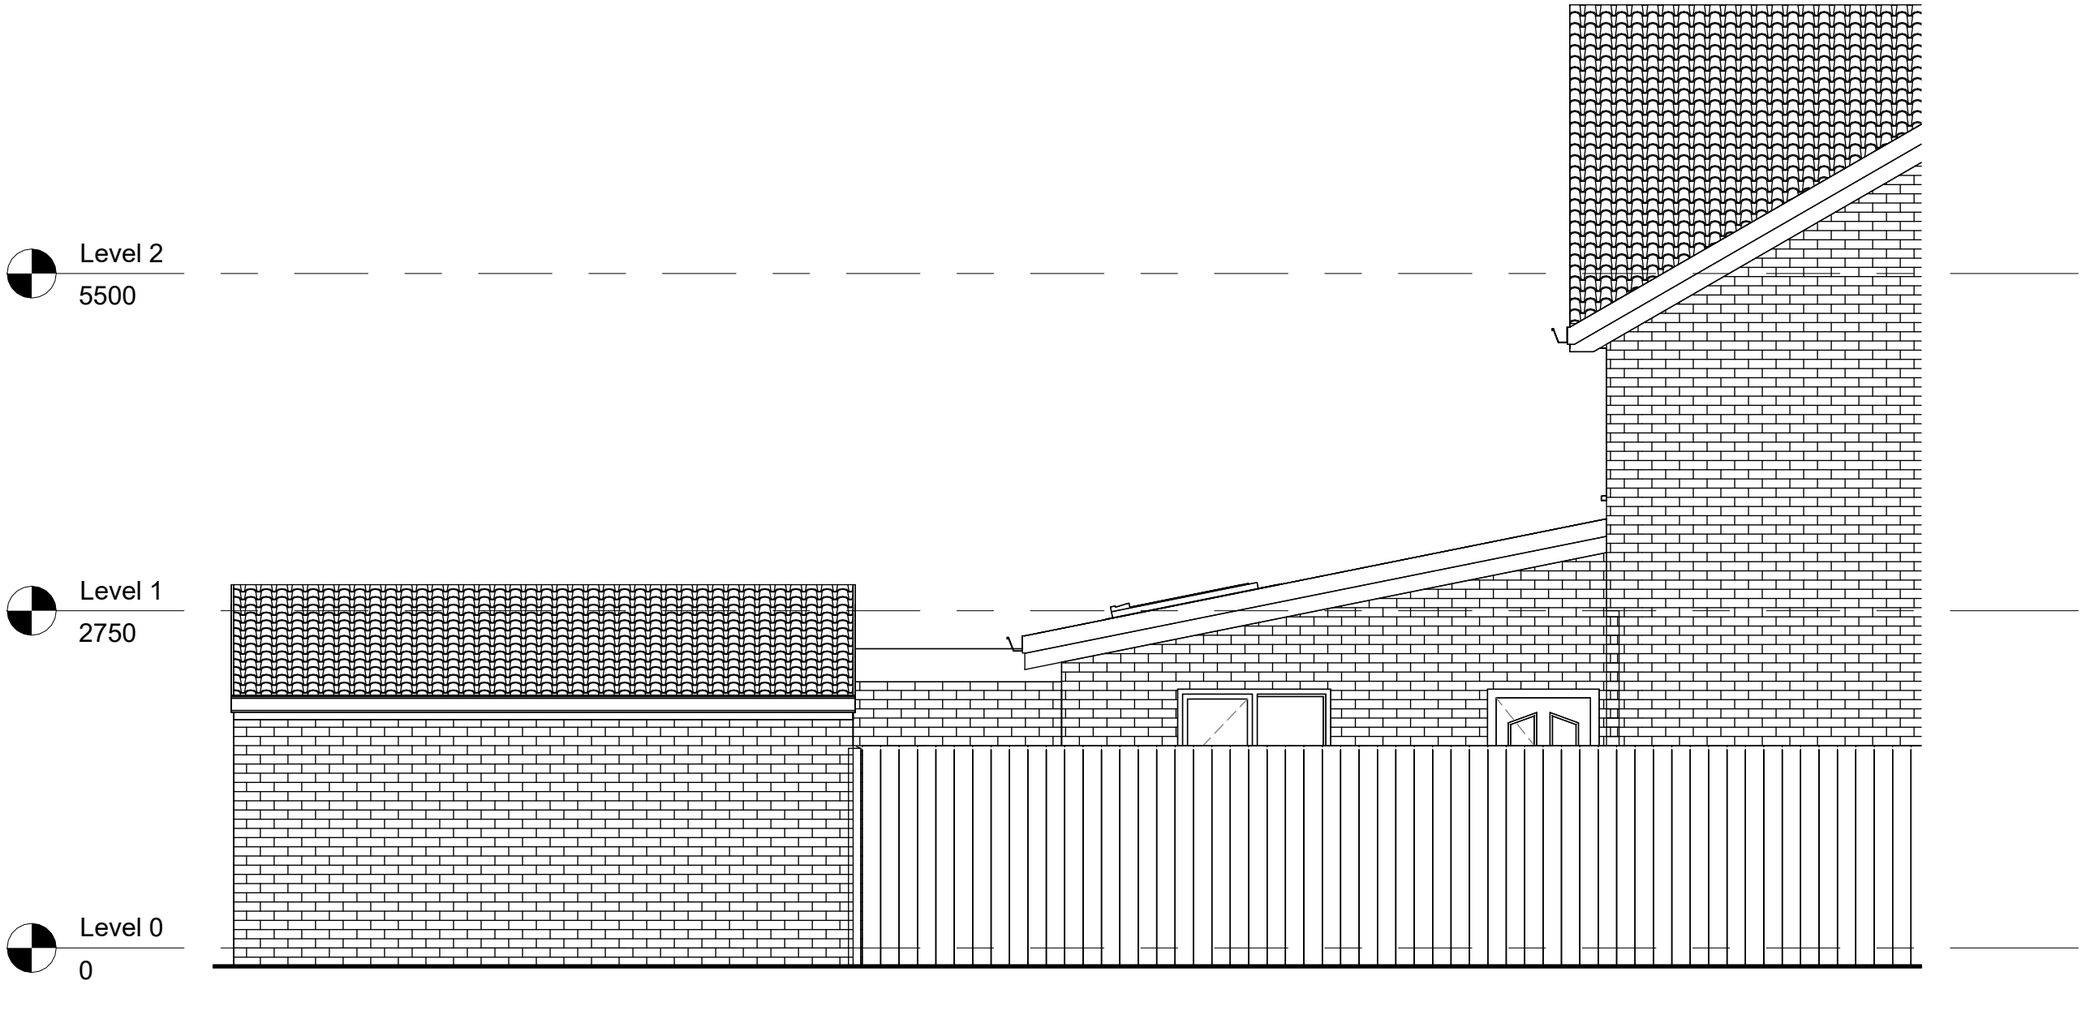



# Side

1 : 50

QUADRANT atelier

| Rev | Date | Description |
|---|---|---|
| | | |
| | | |
| | | |
| | | |
| | | |
| | | |
| | | |

QUADRANT atelier
• ARCHITECTURE • 3D & ANIMATION • GRAPHIC DESIGN • MARKETING

Quality Assured to BS ENISO 9001:1994 Certificate Number GB 4723

233 Nëna Terezë, Fushë Kosovë, CP: 1200
t: +383 49627733 t: +447931029662 e: info@quadrantatelier.com

Offices also at Manchester UK

Do not scale from this drawing. All dimensions must be checked and verified before preparing drawings or commencing works. This drawing and design is the copyright of Quadrant Atelier LLC and may not be reproduced in any form whatsoever without their prior express written consent.

| | | | |
|---|---|---|---|
| Client | Malik Attiqe | | |
| Job | WC extension | | |
| Drawing title | Proposed Side Elevations | | |
| Project number | A1022 | PL015 | Rev |
| Scale | 1 : 50 @ A3 | | |
| Date | 07/02/26 | | |
| Drawn by | QG | Checked by | QG |

06/07/2026 10:23:45