
NOTES




▼ 37.00m above OS Datum

Elevation 1

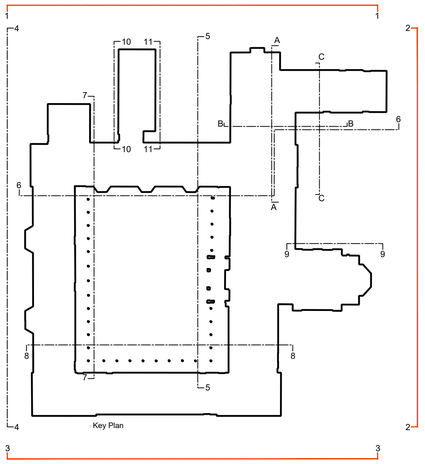

1:500 0 10 20 30 40 50m

Elevation Section Key Plan

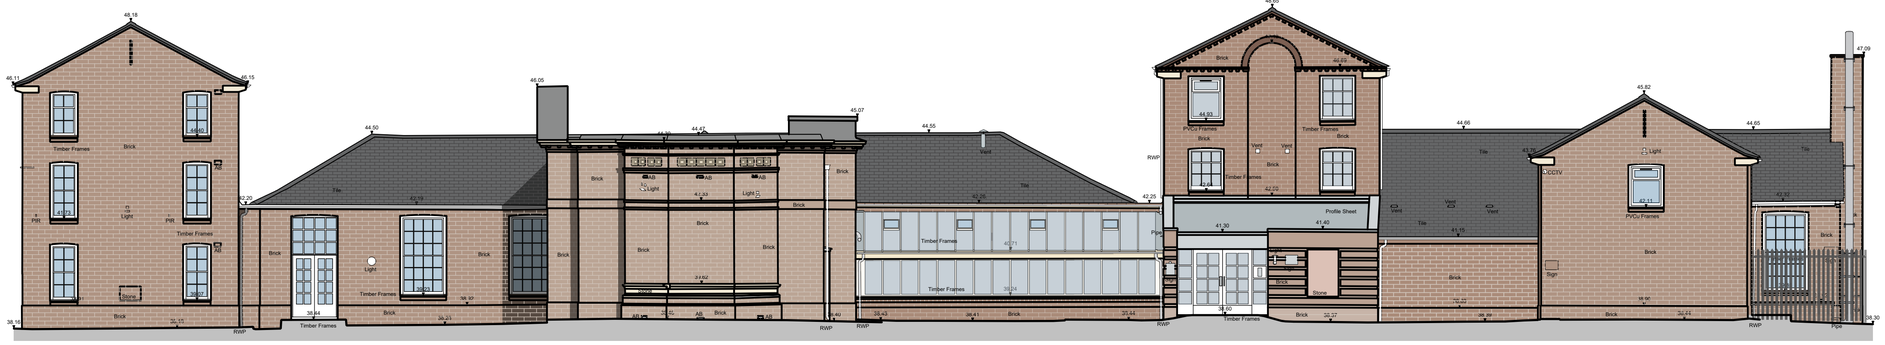

▼ 37.00m above OS Datum

Elevation 2



▼ 37.00m above OS Datum

Elevation 3

REV	DATE	DRWN	CHKD	REVISION DETAILS
A	03/07/26	GSP	EB	PLANNING ISSUE

PROJECT TITLE
Proposed Extension and Reordering of
Luther King House, Brighton Grove, Rusholme,
Manchester, M14 5JP

CLIENT
Luther King House Educational Trust (LKHET)

© Harrison & Pitt Architects Ltd

DRAWING TITLE
As Existing
Elevations 1-3

DRAWING STATUS PLANNING		**SCALE :** 1:100 @ A1
		DATE : March 2025
DRAWING No. 2535-011	**REVISION** A	**DRAWN :** JS
		CHECKED : EN

0 2 4 6 8m

HPA CHARTERED ARCHITECTS
29 CASTLE HILL, LANCASTER LA1 1YN
☎ 01524 32479
✉ hpa@hpa.ltd
www.hpa.ltd

DO NOT SCALE SITE DIMENSIONS FROM THIS DRAWING