
NOTES

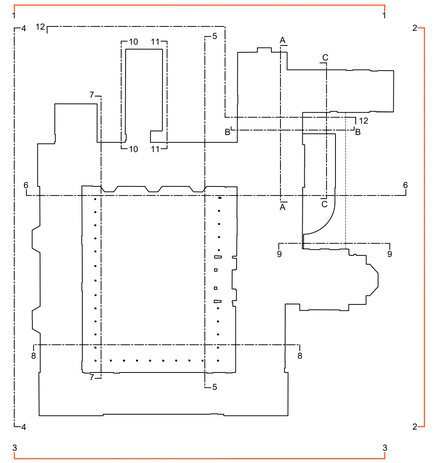


Elevation/Section Key Plan

1:500 0 10 20 30 40 50m



Elevation 1

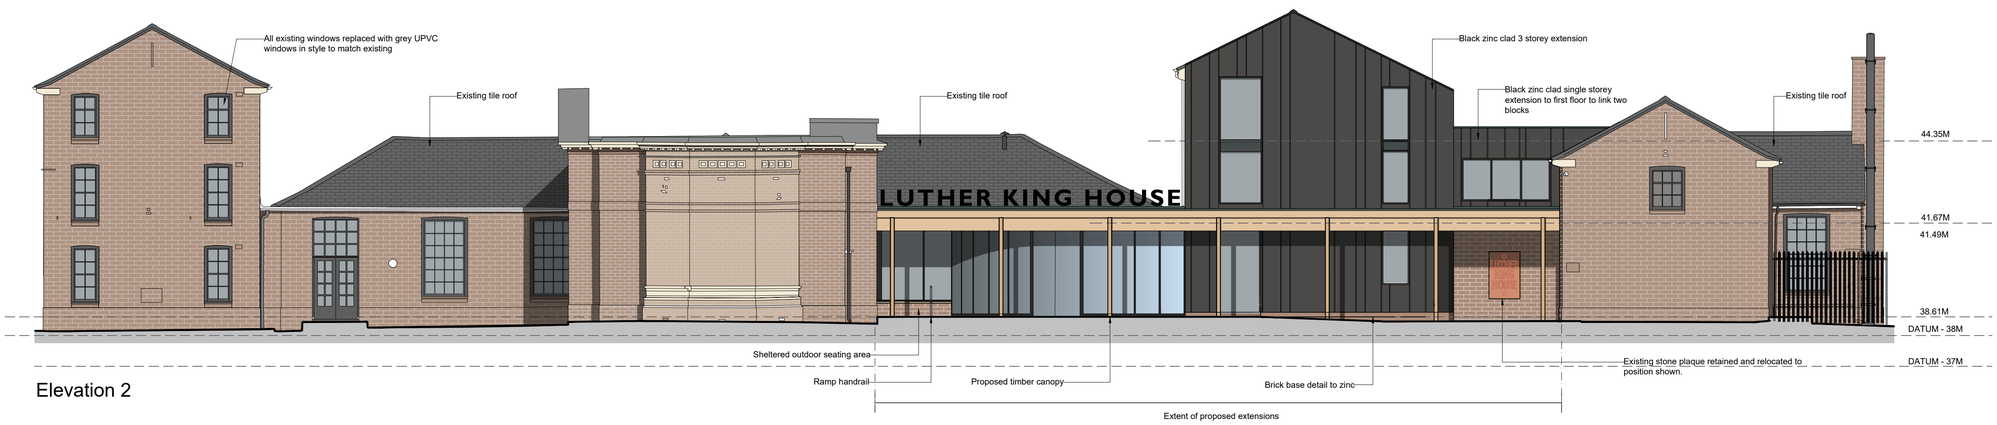

Elevation 2



Elevation 3

REV	DATE	DRWN	CHKD	REVISION DETAILS
A	06/07/26	GSP	EB	PLANNING ISSUE

PROJECT TITLE
Proposed Extension and Reordering of Luther King House, Brighton Grove, Rusholme, Manchester, M14 5JP

CLIENT
Luther King House Educational Trust (LKHET)

© Harrison & Pitt Architects Ltd

DRAWING TITLE
As Proposed Elevations 1-3

DRAWING STATUS PLANNING	**SCALE :** 1:100 @ A1
	DATE : February 2026
DRAWING No. 2535-071 / **REVISION** A	**DRAWN :** GSP
	CHECKED : EB

0 2 4 6 8m

HPA CHARTERED ARCHITECTS
29 CASTLE HILL, LANCASTER LA1 1YN
☎ 01524 32479
✉ hpa@hpa.ltd
www.hpa.ltd

DO NOT SCALE SITE DIMENSIONS FROM THIS DRAWING