
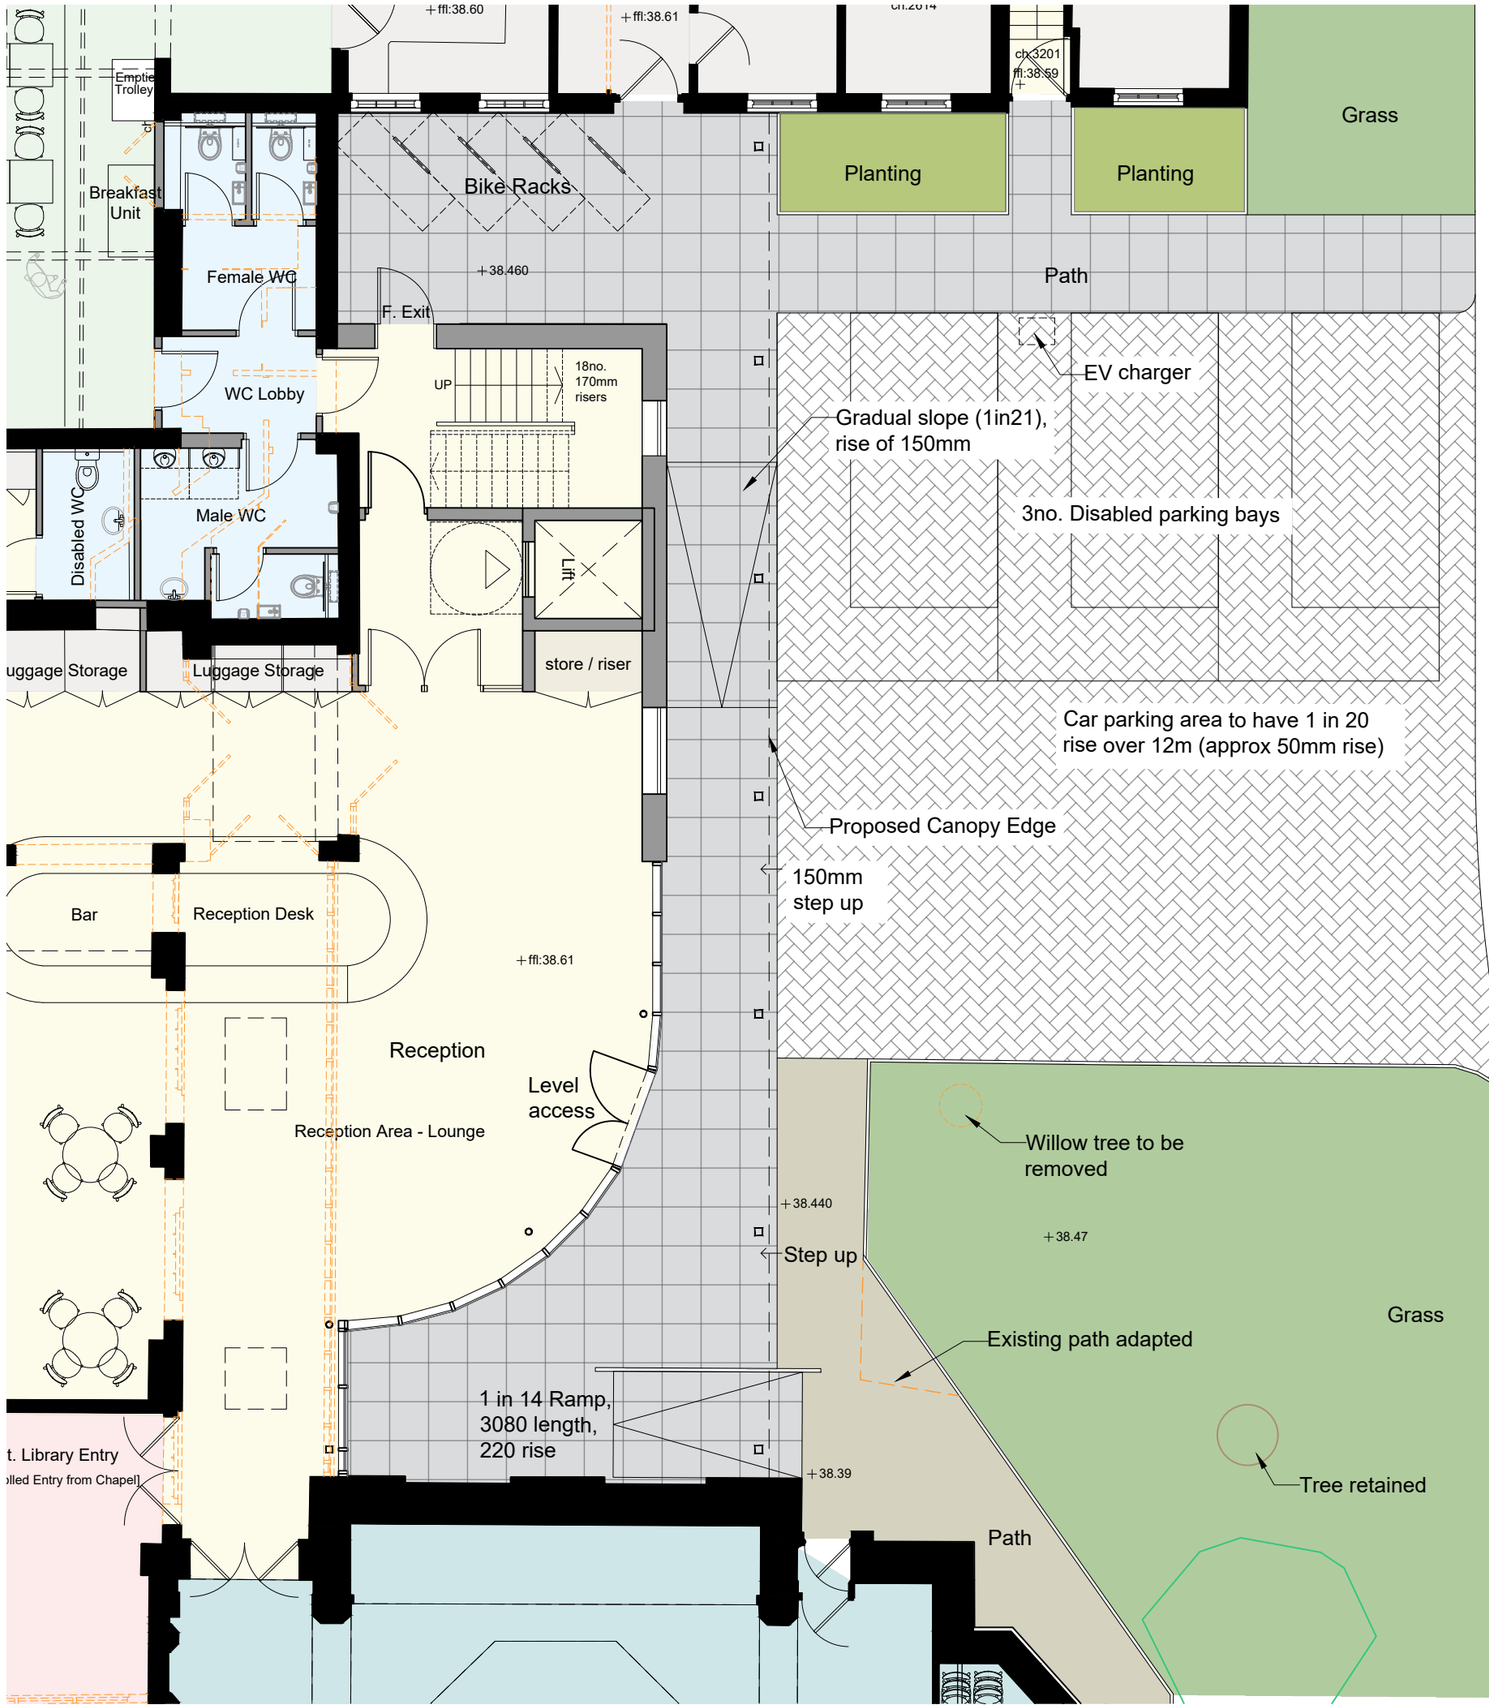


Existing surface finish (Tarmac)

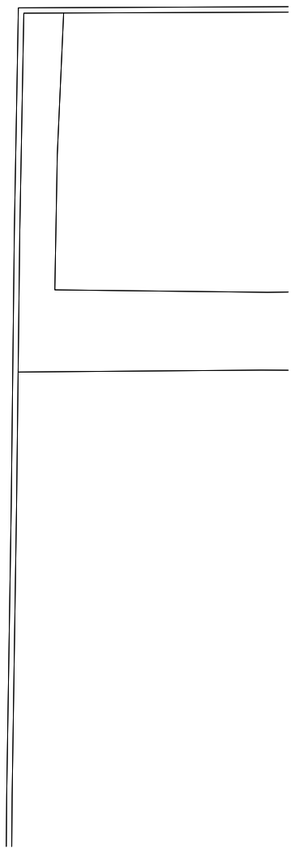

NOTES

Key

- Existing building
- Proposed shared surface to new parking area (finish TBC)
- Proposed demolition (single storey lean-to)
- Grass
- Vegetation/shrubbery
- Proposed main entrance
- Existing hard landscaping
- Existing road surface
- Proposed paving (finish TBC)

REV	DATE	DRWN	CHKD	REVISION DETAILS
A	06/07/26	GSP	EB	PLANNING ISSUE

PROJECT TITLE
Proposed Extension and Reordering of Luther King House, Brighton Grove, Rusholme, Manchester, M14 5JP

CLIENT
Luther King Centre

© Harrison & Pitt Architects Ltd

DRAWING TITLE
Proposed Landscaping Plan

DRAWING STATUS PLANNING
DRAWING No. 2535-077
REVISION A
SCALE : 1:500 @ A3
DATE : March 2026
DRAWN : GSP
CHECKED : EB

0 | 10 | 20m

HPA CHARTERED ARCHITECTS
29 CASTLE HILL, LANCASTER LA1 1YN
01524 32479
hpa@hpa.ltd
www.hpa.ltd

DO NOT SCALE SITE DIMENSIONS FROM THIS DRAWING