
NOTES

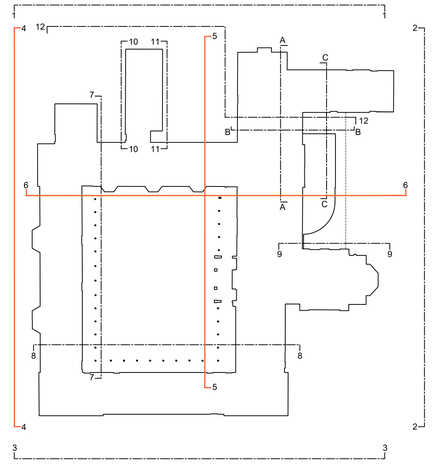

Elevation/Section Key Plan


1:500 0 10 20 30 40 50m



Elevation 4



Elevation 5

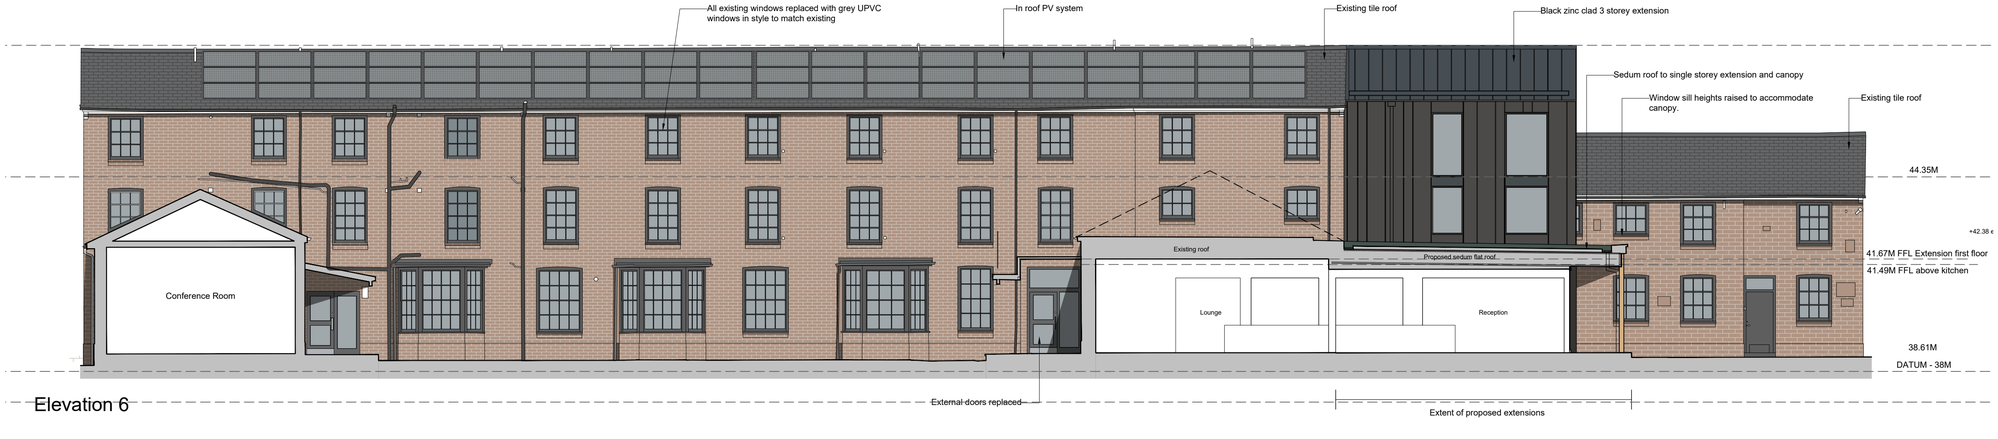

Elevation 6

REV	DATE	DRWN	CHKD	REVISION DETAILS
A	06/07/26	GSP	EB	PLANNING ISSUE

PROJECT TITLE
Proposed Extension and Reordering of Luther King House, Brighton Grove, Rusholme, Manchester, M14 5JP

CLIENT
Luther King House Educational Trust (LKHET)

DRAWING TITLE
© Harrison & Pitt Architects Ltd

As Proposed Elevations 4-6

DRAWING STATUS PLANNING

DRAWING No. 2535-072

REVISION A

SCALE : 1:100 @ A1
DATE : February 2026
DRAWN : GSP
CHECKED : EB

0 2 4 6 8m

HPA CHARTERED ARCHITECTS
29 CASTLE HILL, LANCASTER LA1 1YN
☎ 01524 32479
✉ hpa@hpa.ltd
www.hpa.ltd

DO NOT SCALE SITE DIMENSIONS FROM THIS DRAWING