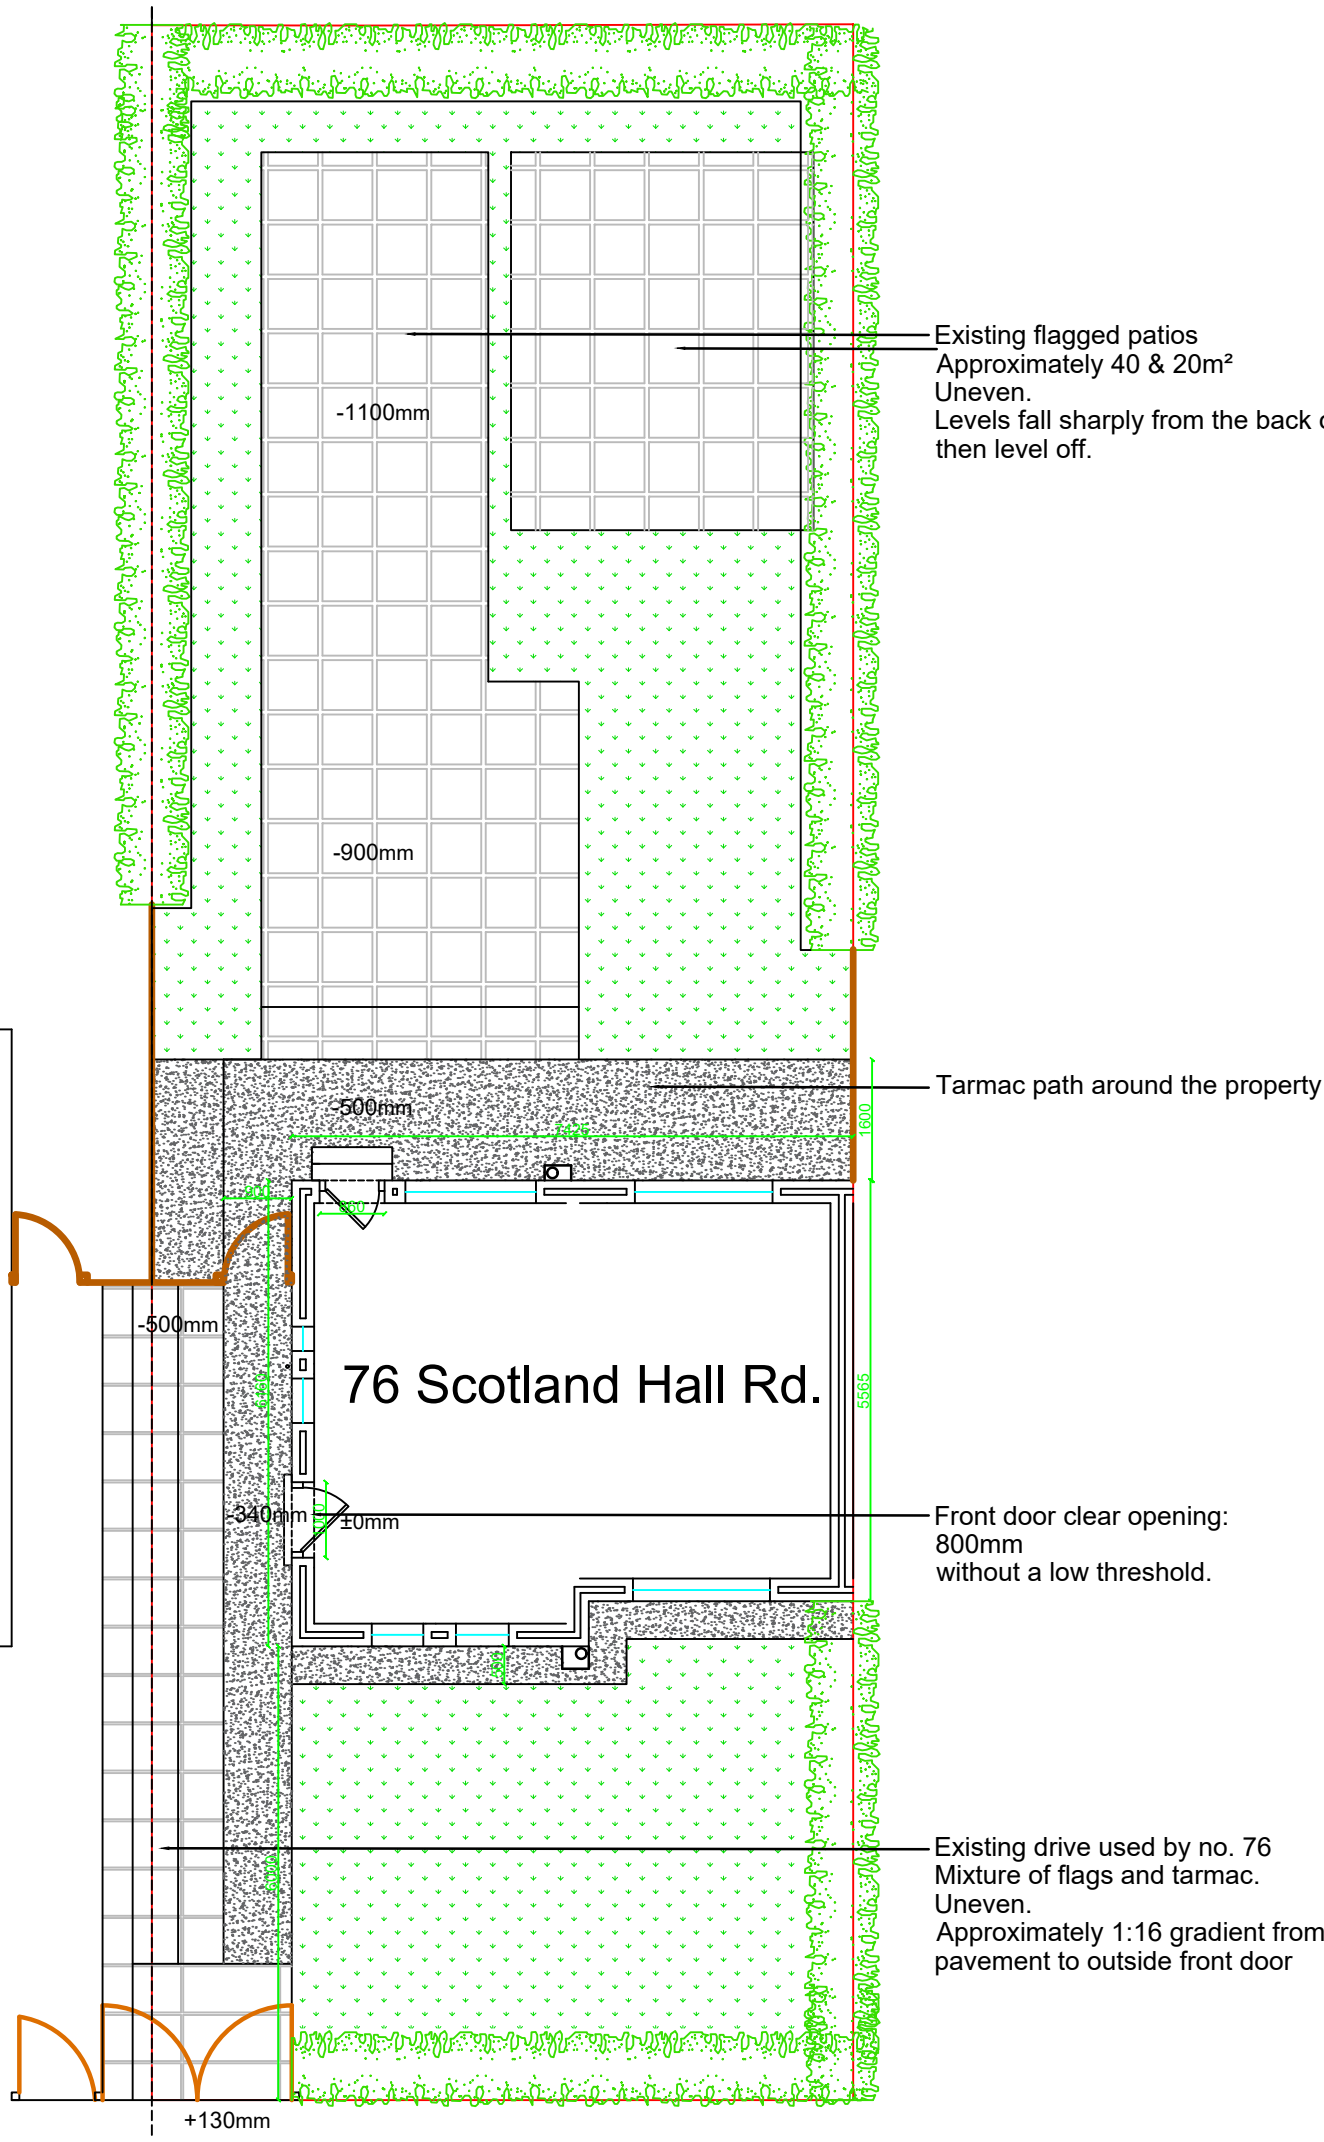


Existing Boundary

Manchester **E**quipment and **A**daptation **P**artnership Philips Park Road Beswick Manchester, M11 3FU	Property Details: Mr Freshmind Chauke, 76 Scotland Hall Road, Miles Platting & NH, M40 2RF 07984753850, 07961801282, 07375514254	Drawing: Existing garden / boundary plan Revision: -	Date: 06.07.2026 Paper size: A3 Scale: 1:100 Drawn by: SNe

Manchester Equipment & Adaptations Partnership