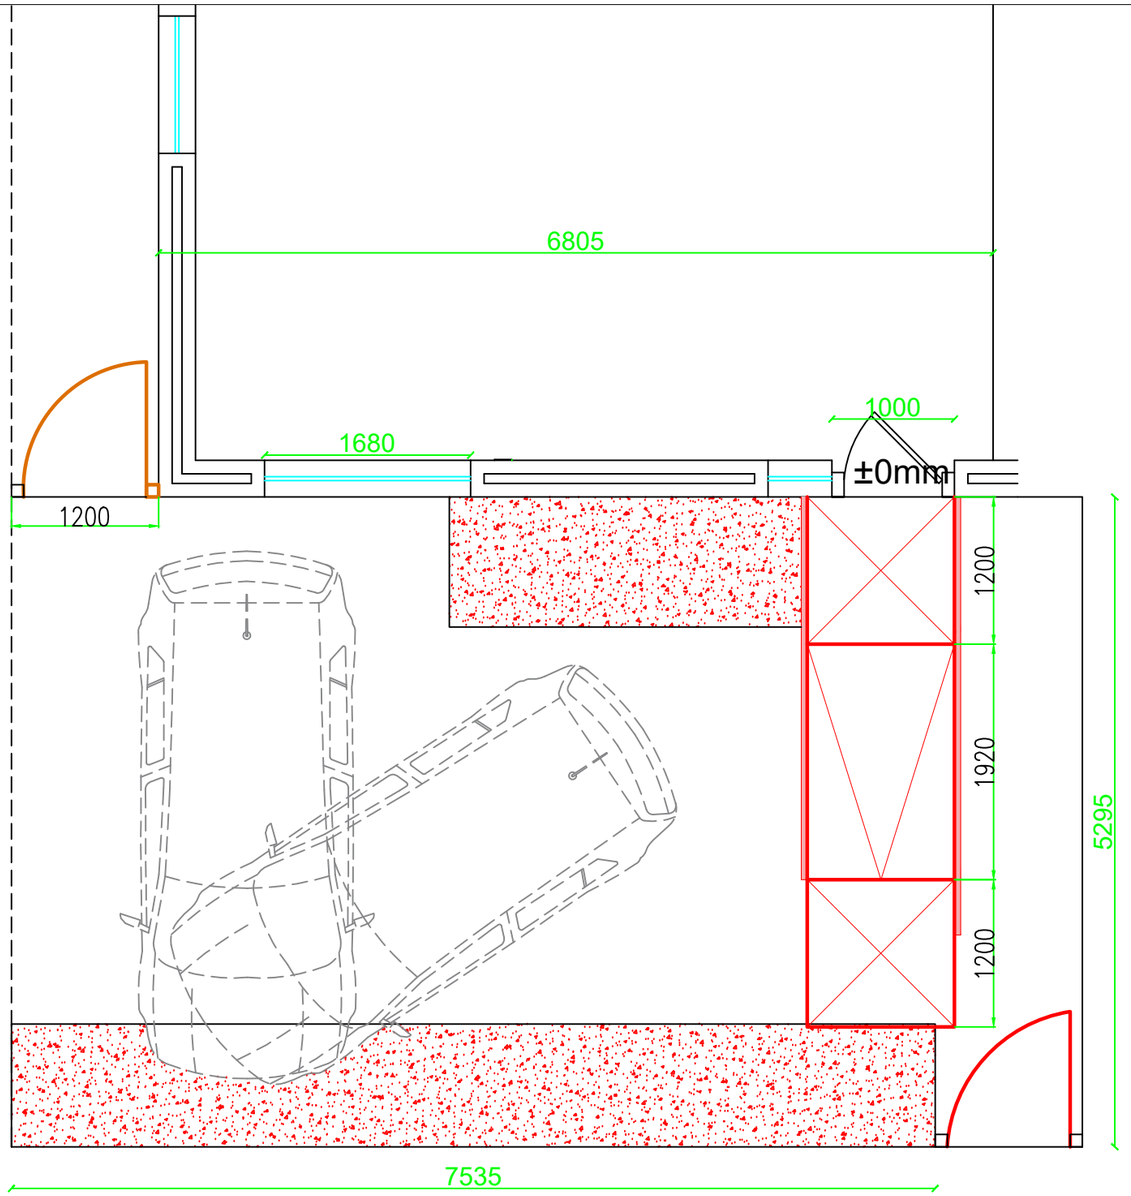


Pavement

Proposed front:

- Hedge removed.
- Existing ramp removed.
- Tarmac drive repaired to match existing.
- New ramp, 1200mm wide, 1920mm long, 2 landings.
- Front pedestrian gate re-hang opposite way.
- No drive gates indicated due to lack of available space.
- Dropped kerb required subject to approval.

Manchester
Equipment and
Adaptation
Partnership

Philips Park Road
Beswick
Manchester, M11 3FU

Property Details:

Mr Peter Hickman,
57 Heathbank Road,
Higher Blackley,
M9 0NB,

07455326975, 01617955752

Drawing:

Proposed front ramp & drive

Revision: - 1

Date: 16.06.2026

Paper size: A3

Scale: 1:50

Drawn by: SNe

Manchester Equipment & Adaptations Partnership